


PLAN
SCALE = 1:20


SIGN AND STAMP

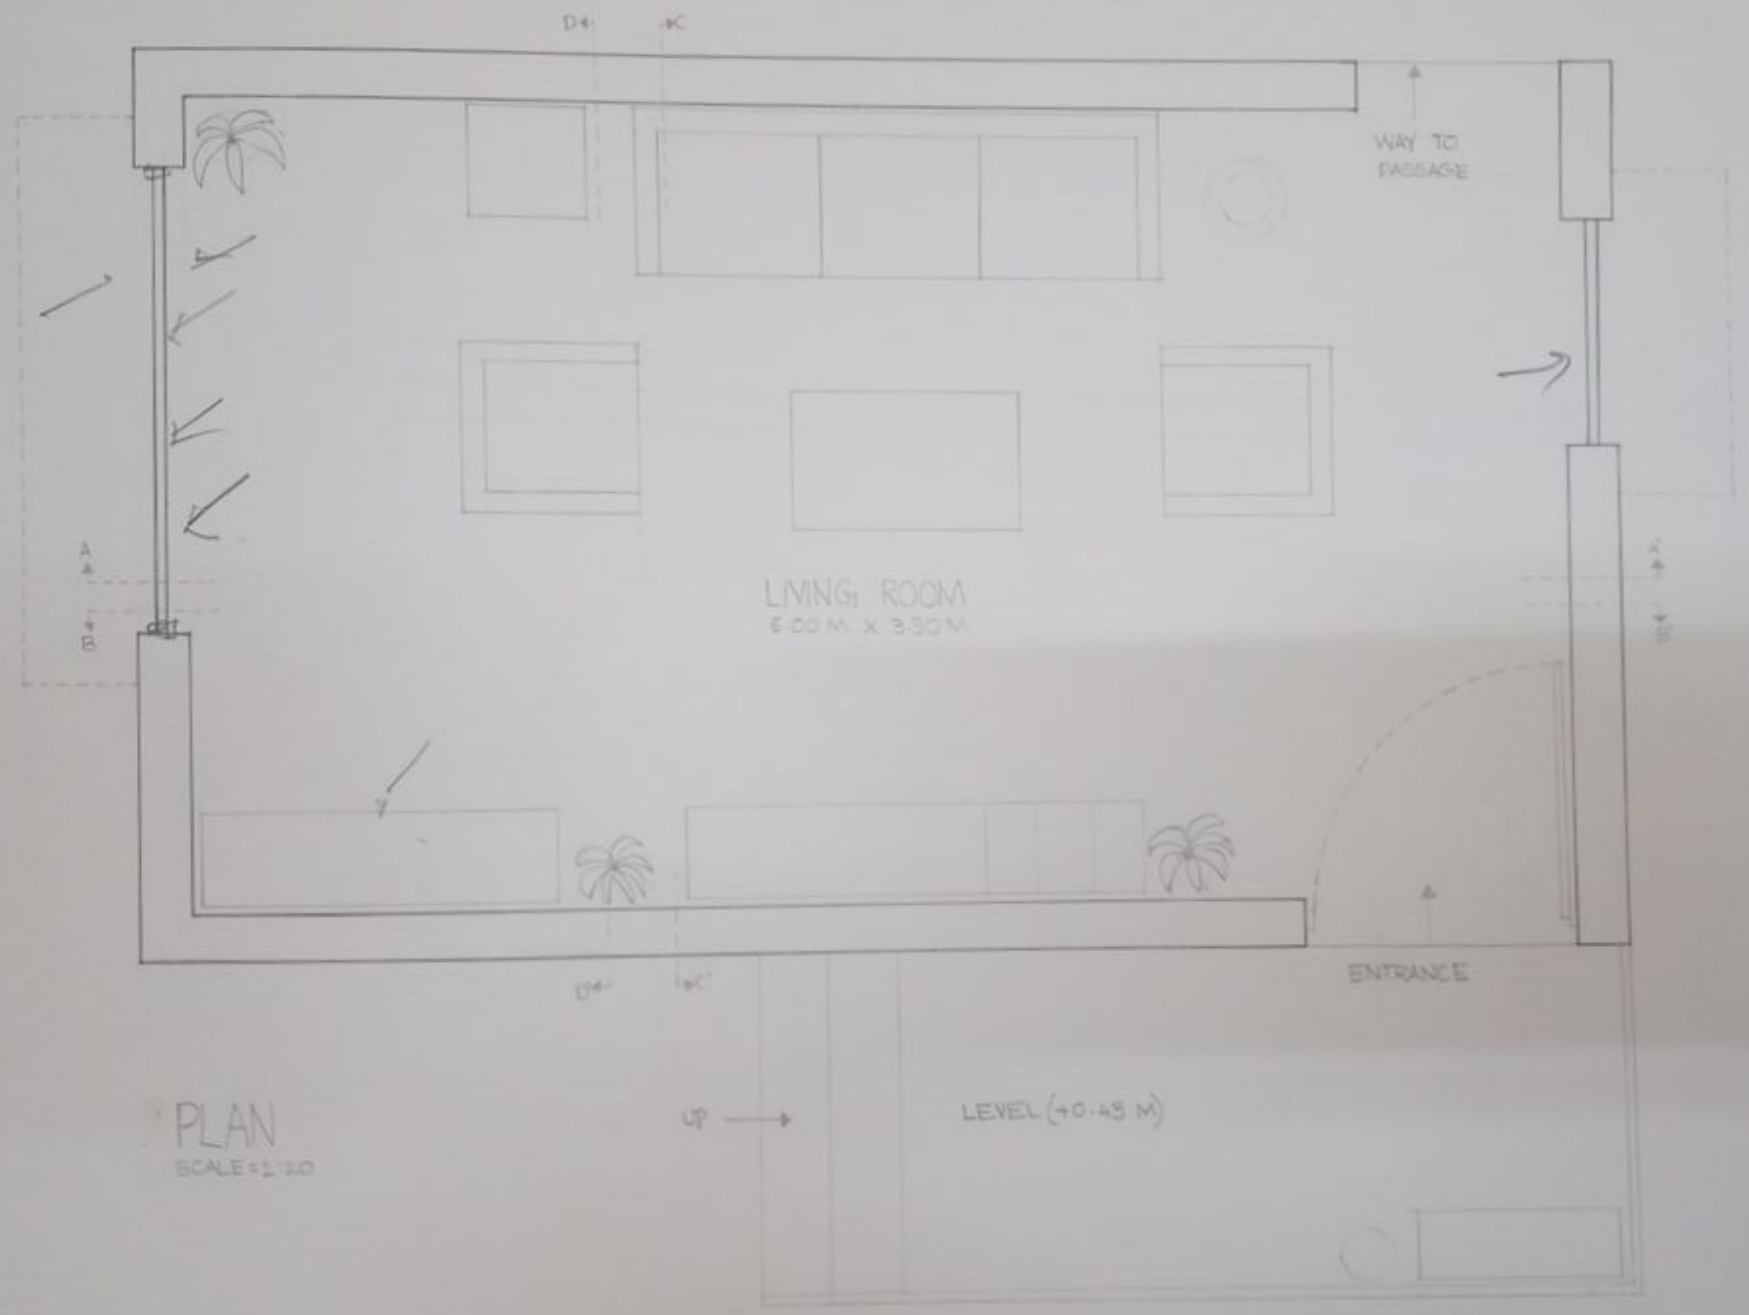

SECTION AA'

SCALE = 1:20


SIGN AND STAMP

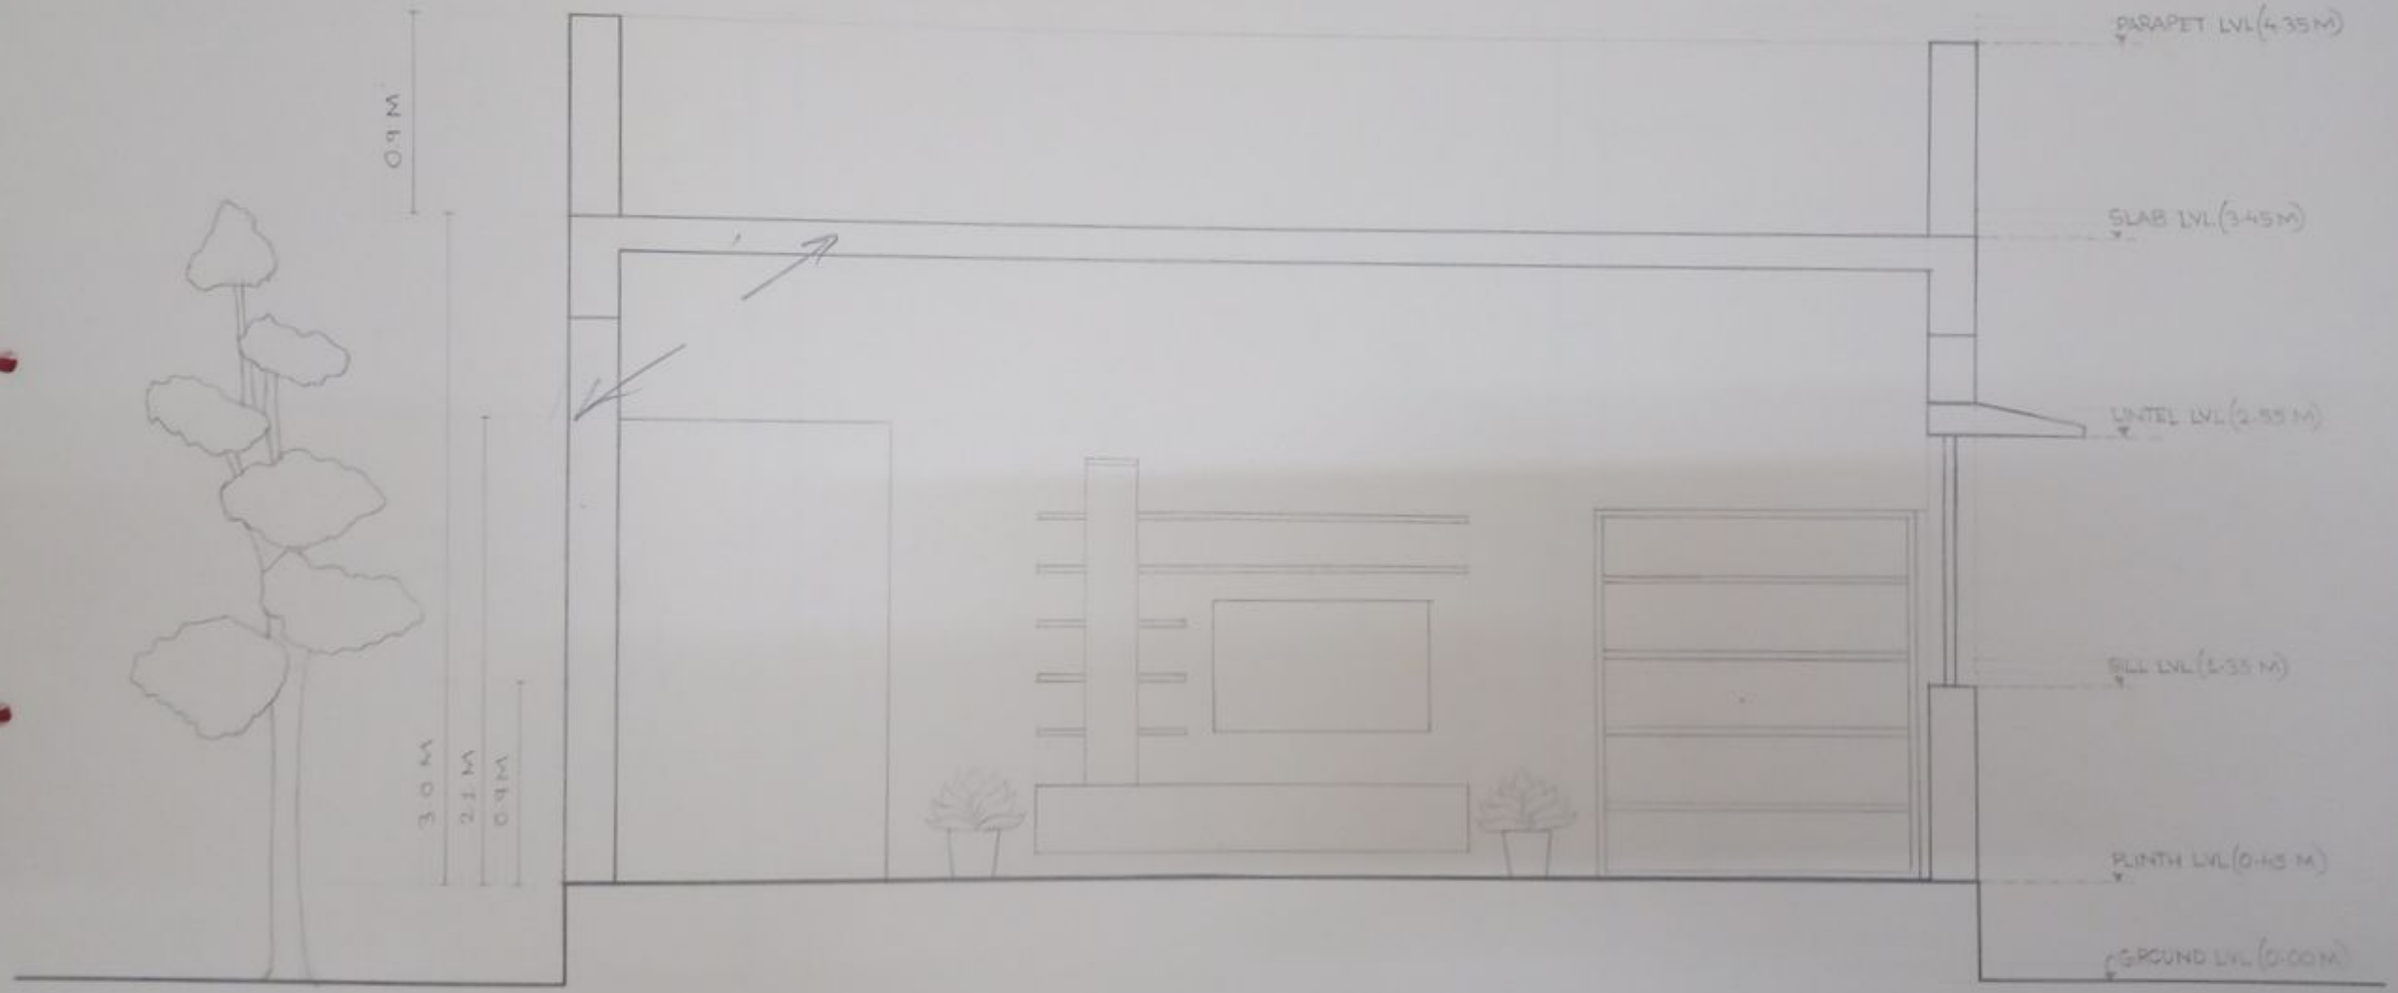

SECTION BB'

SCALE=1:20

SIGN AND STAMP

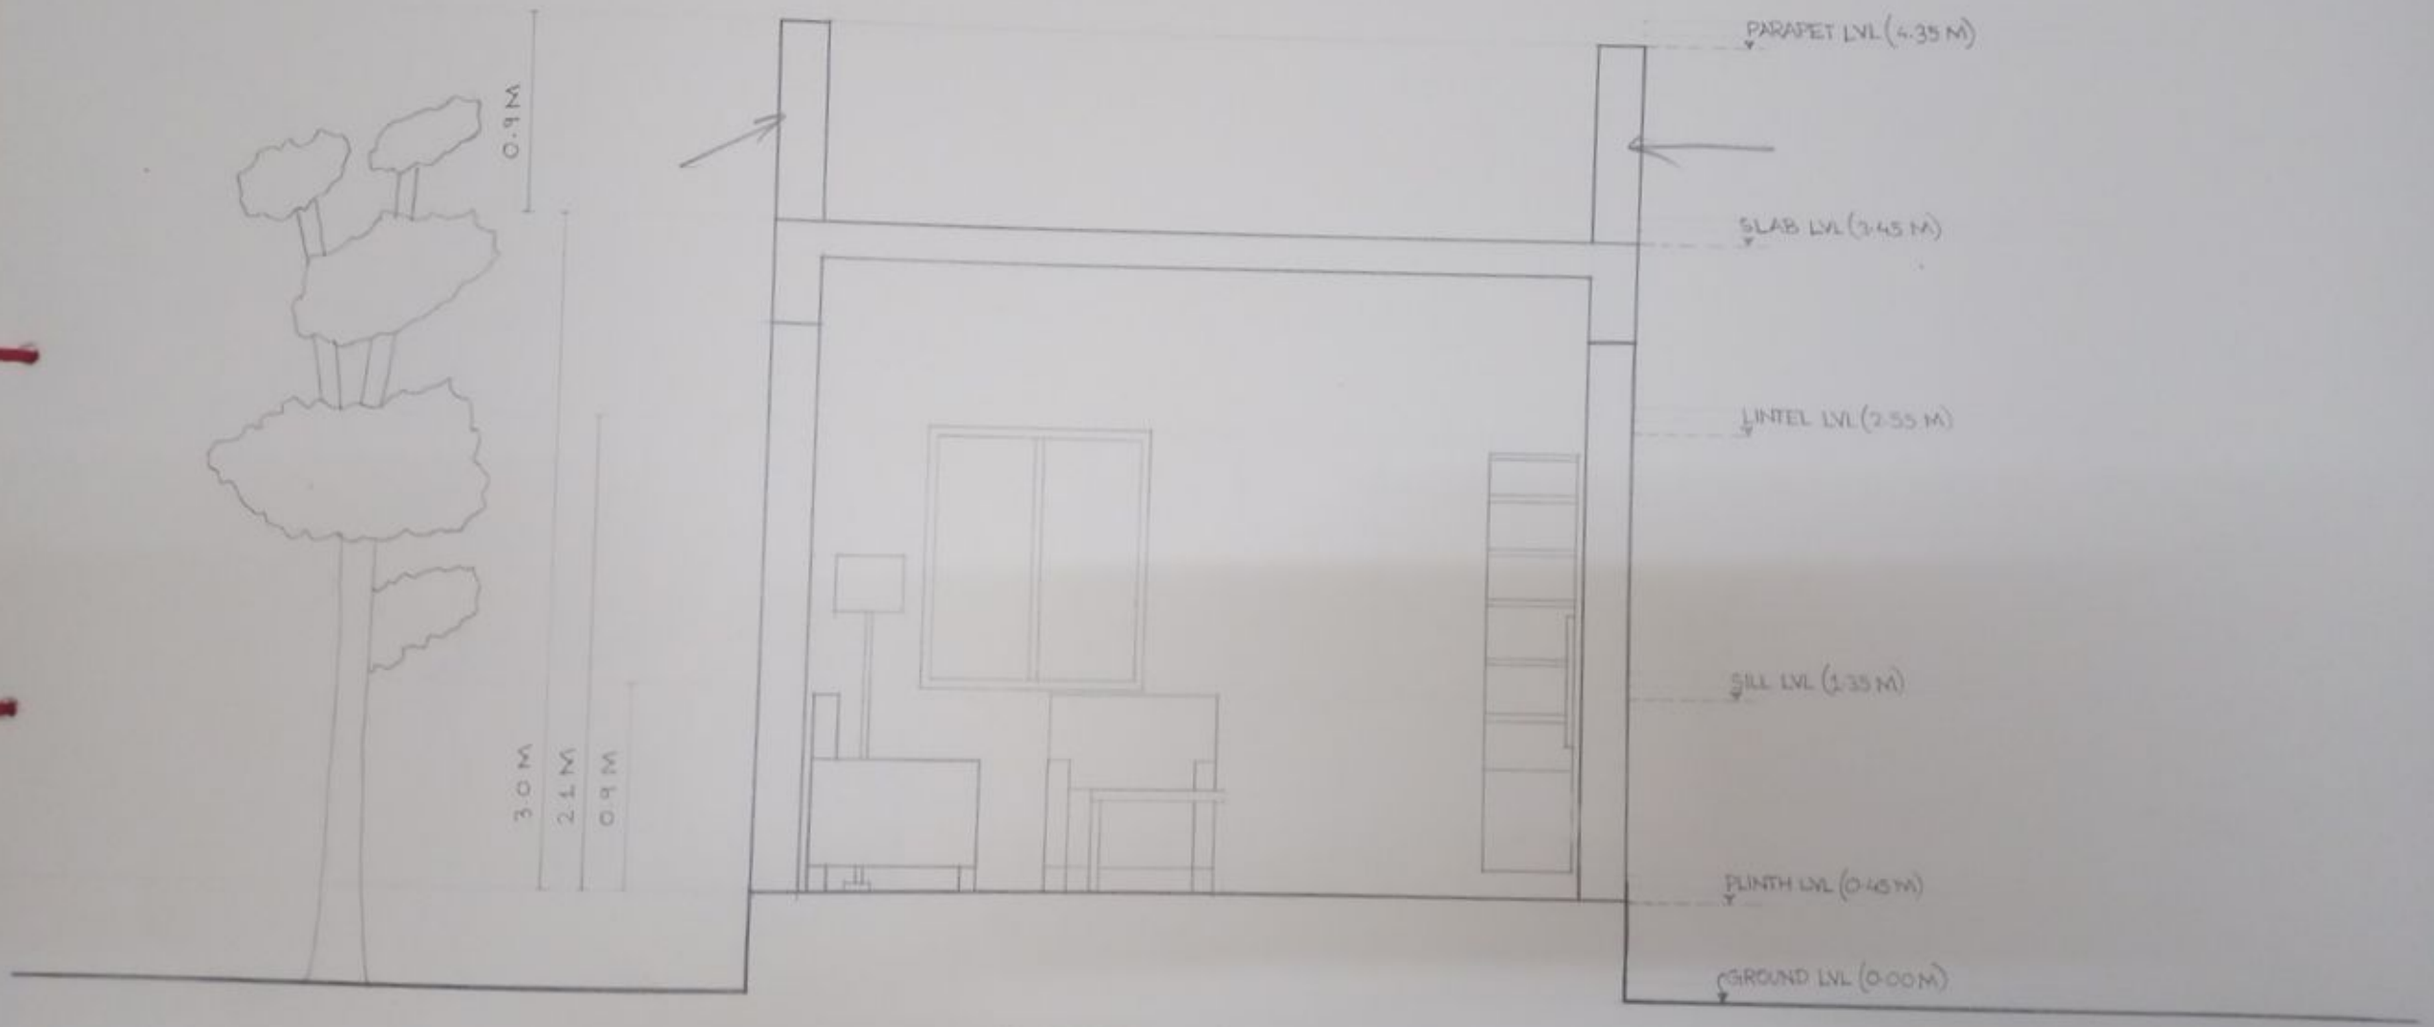

SECTION CC'

SCALE = 1:20

COLLEGE OF ARCHITECTURE SOLAPUR


ND STAMP



SECTION DD'

SCALE = 1:20


COLLEGE OF ARCHITECHTURE SOLWEZI
Estd 1992
SIGN AND STA

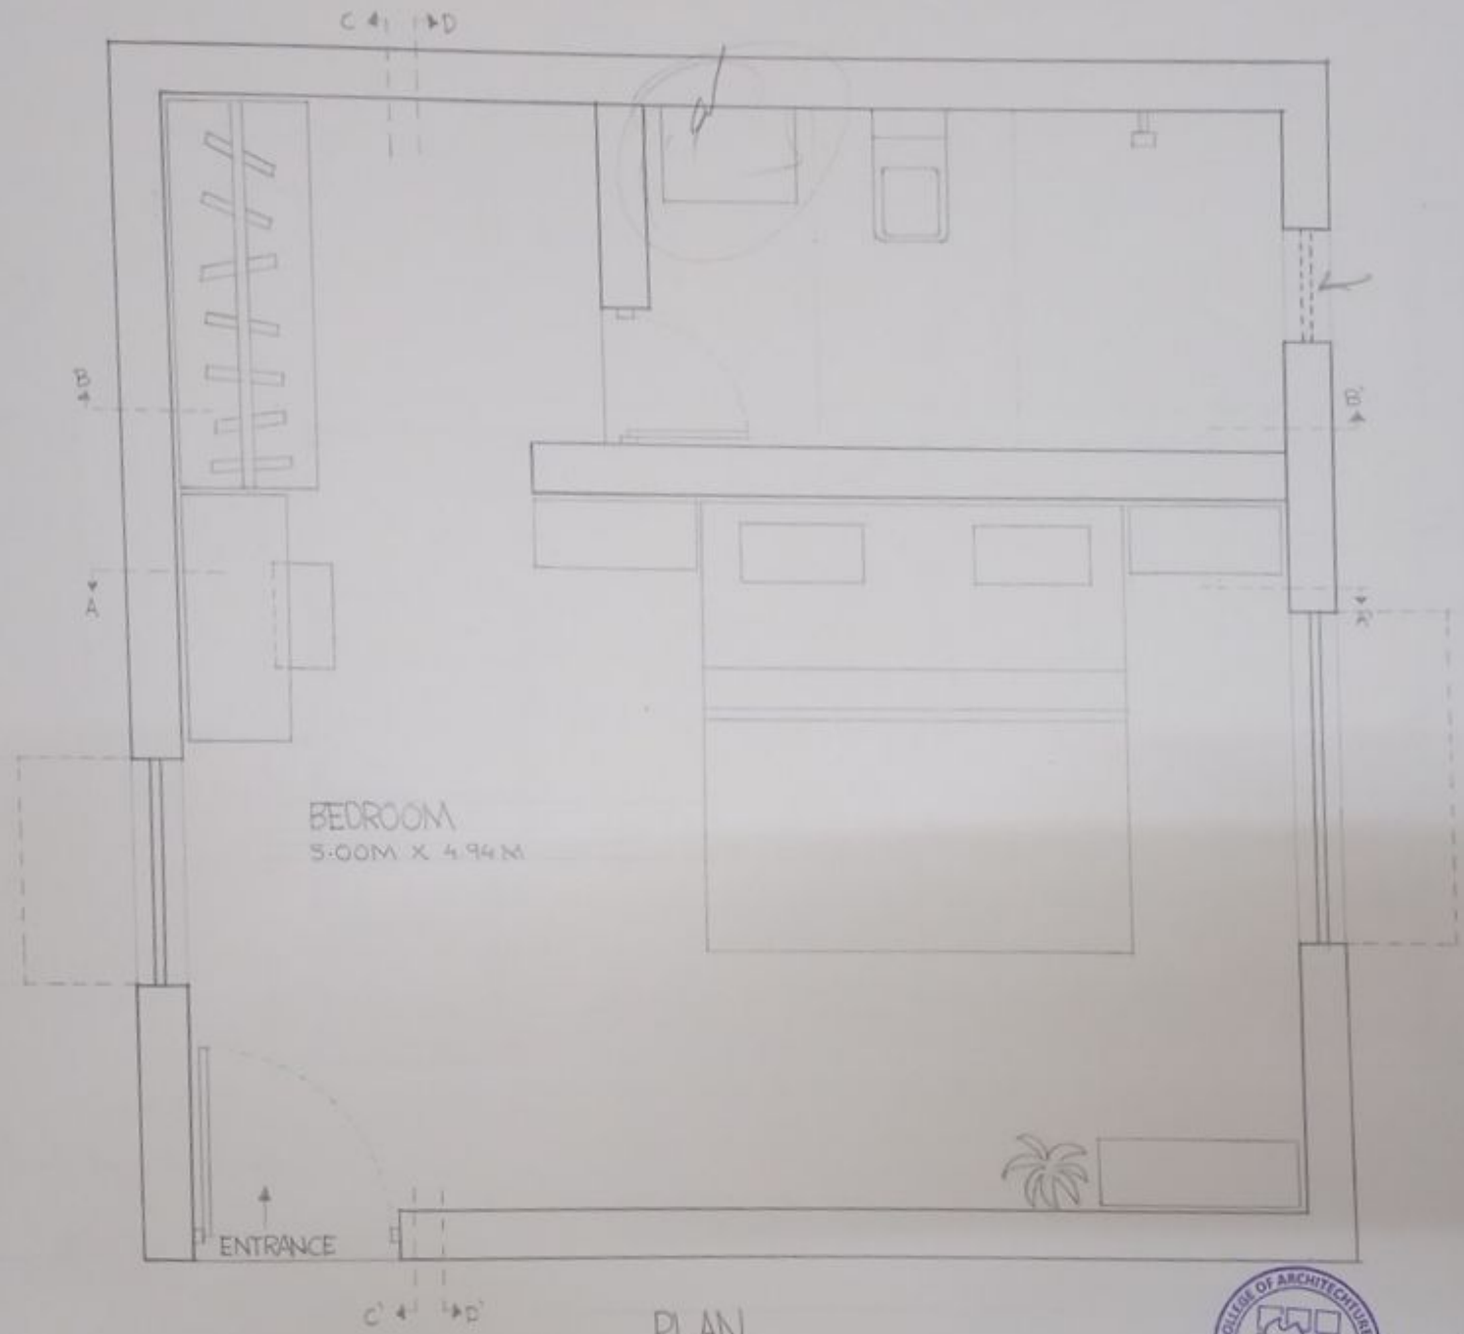

PLAN
SCALE - 1:20

ST. JOSEPH'S COLLEGE OF ARCHITECHTURE, SOLAPUR
Estd 1992


SIGN AND STAMP

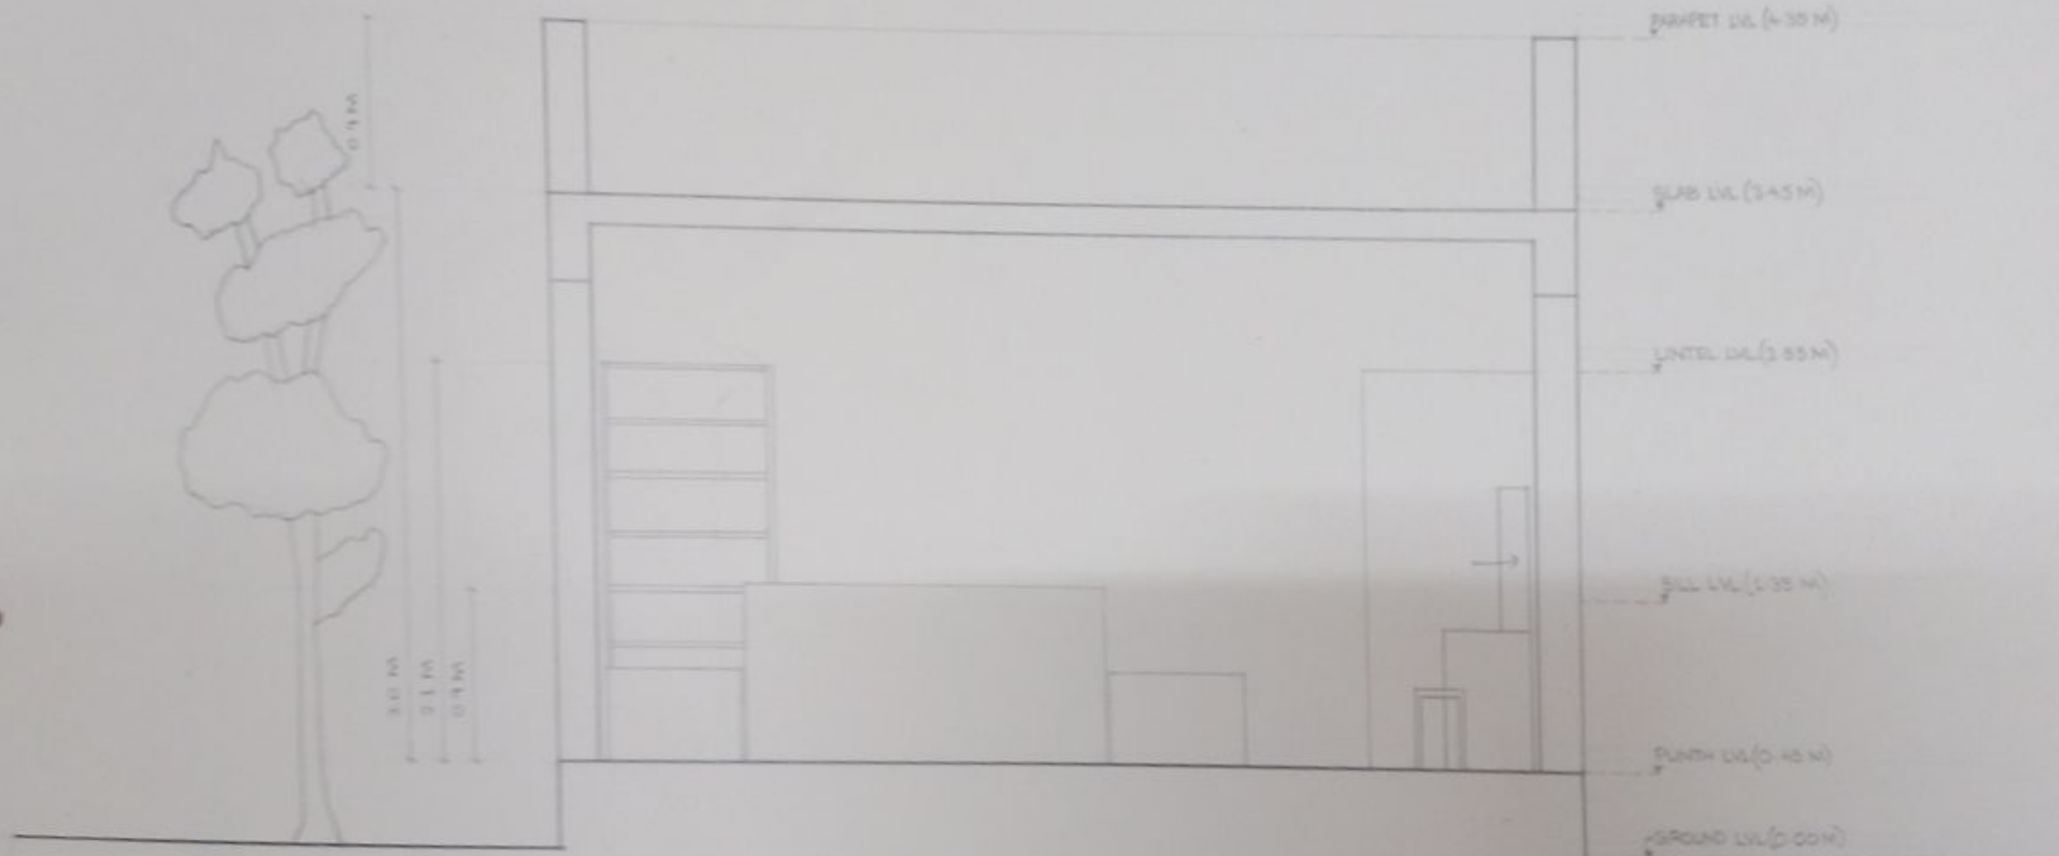

SECTION AA'

SCALE = 1:20


SIGN AND STAMP

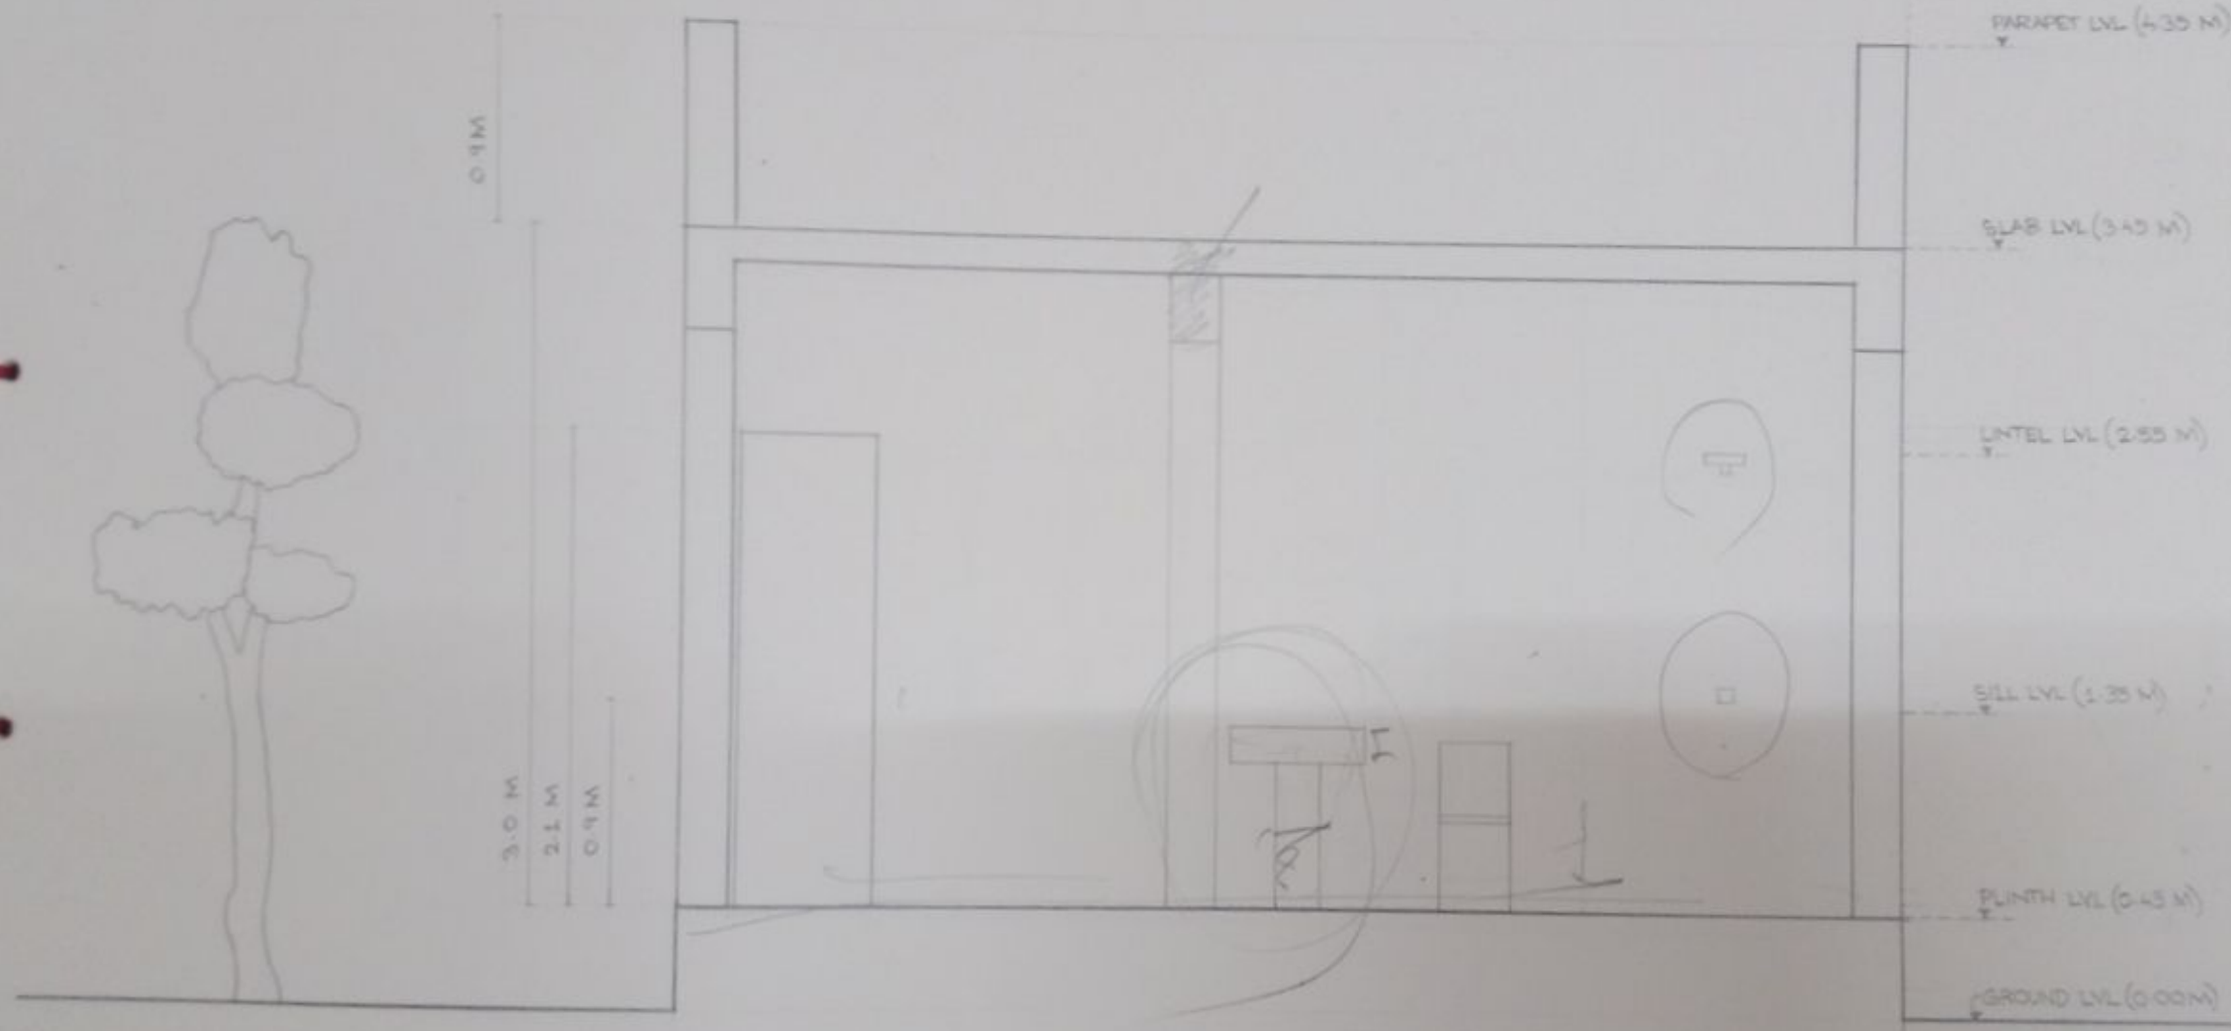

SECTION BB'

SCALE - 1:20


SIGN AND STAMP

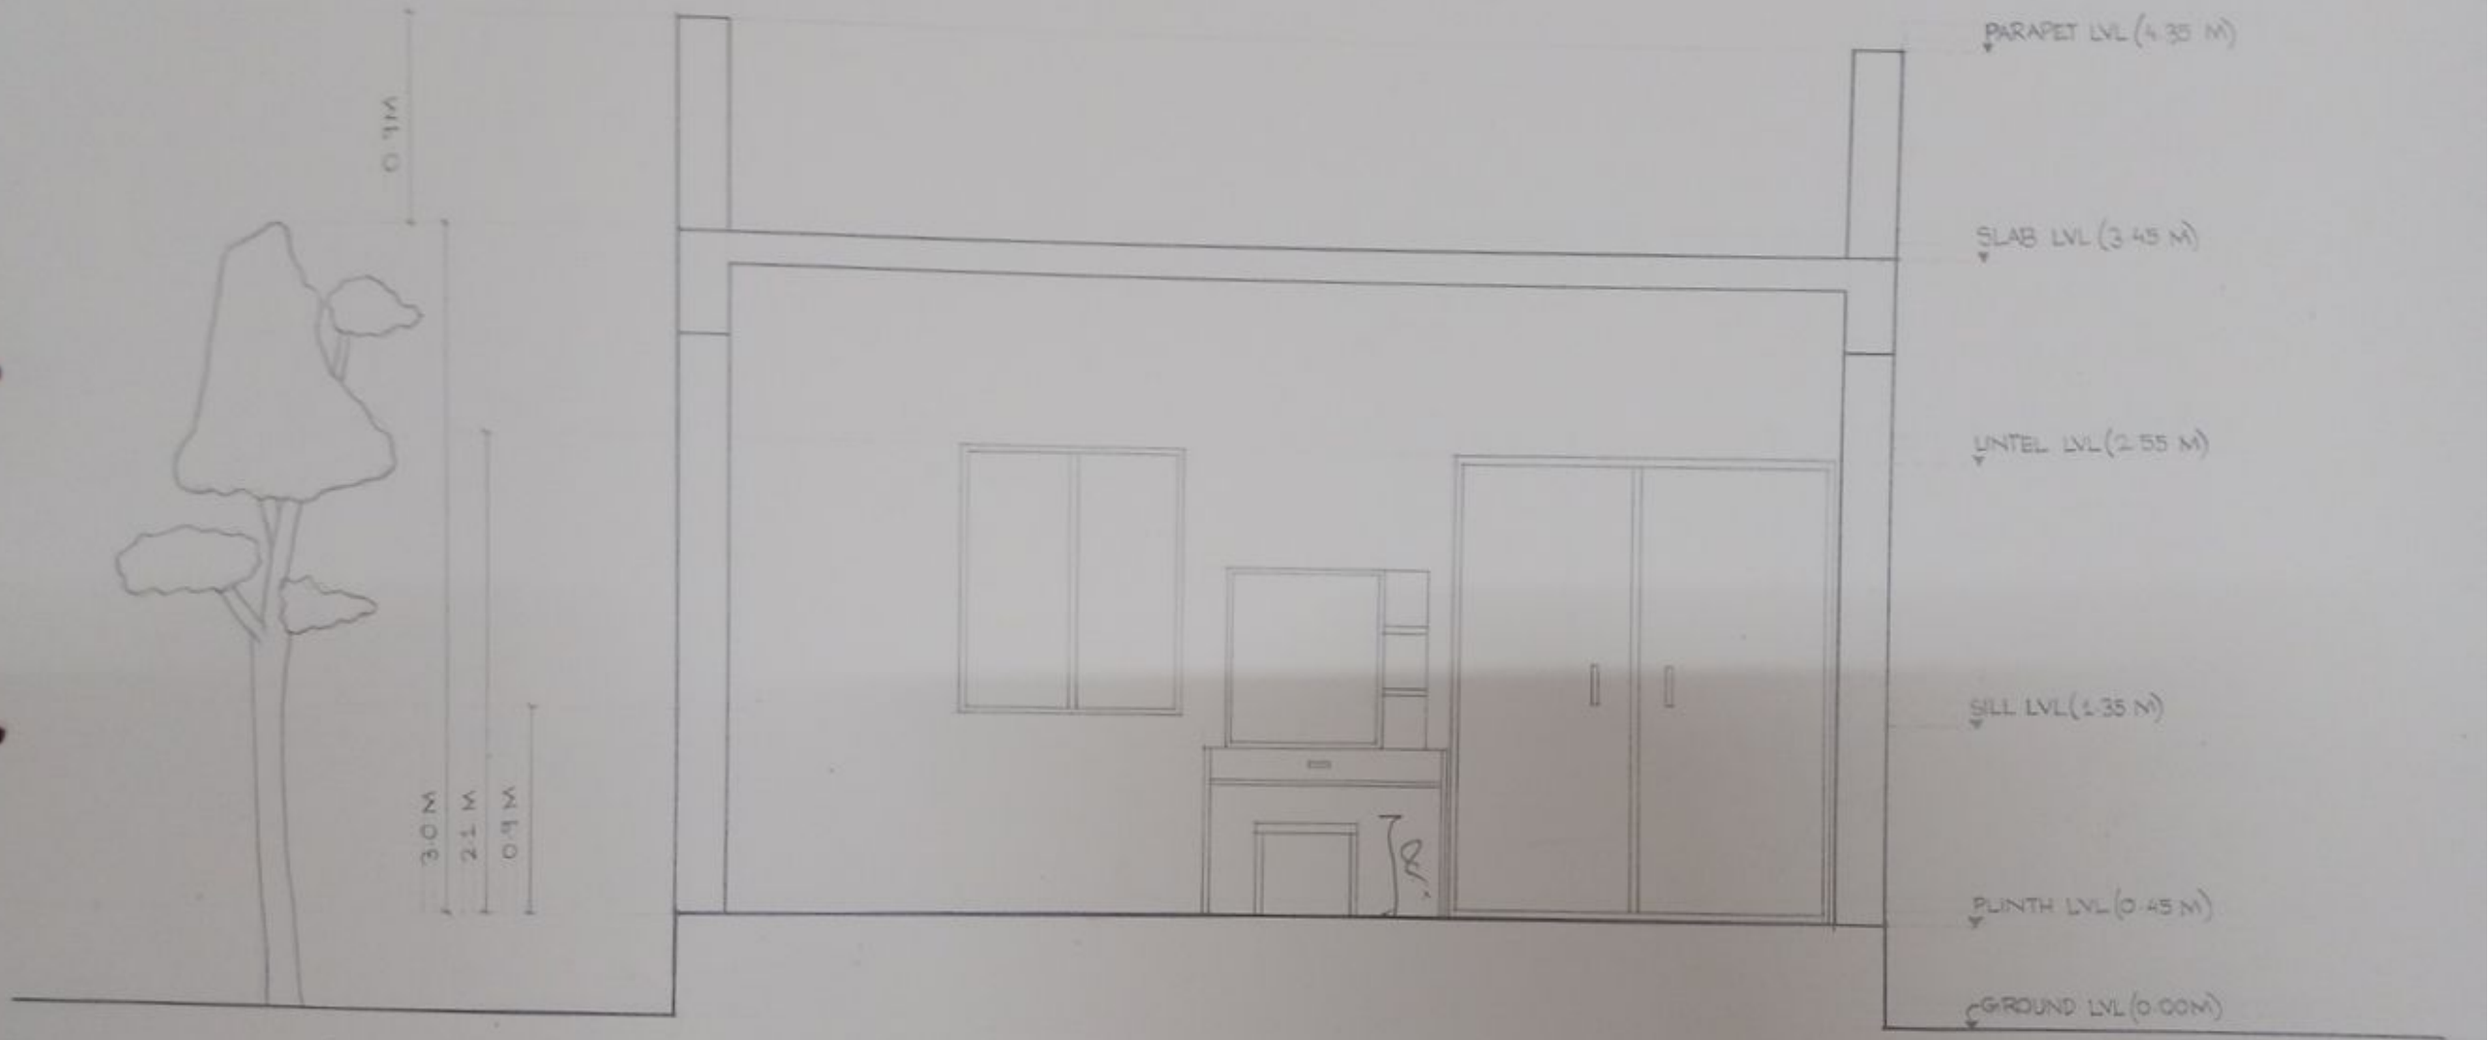

SECTION CC'

SCALE = 1:20


SIGN AND STAMP

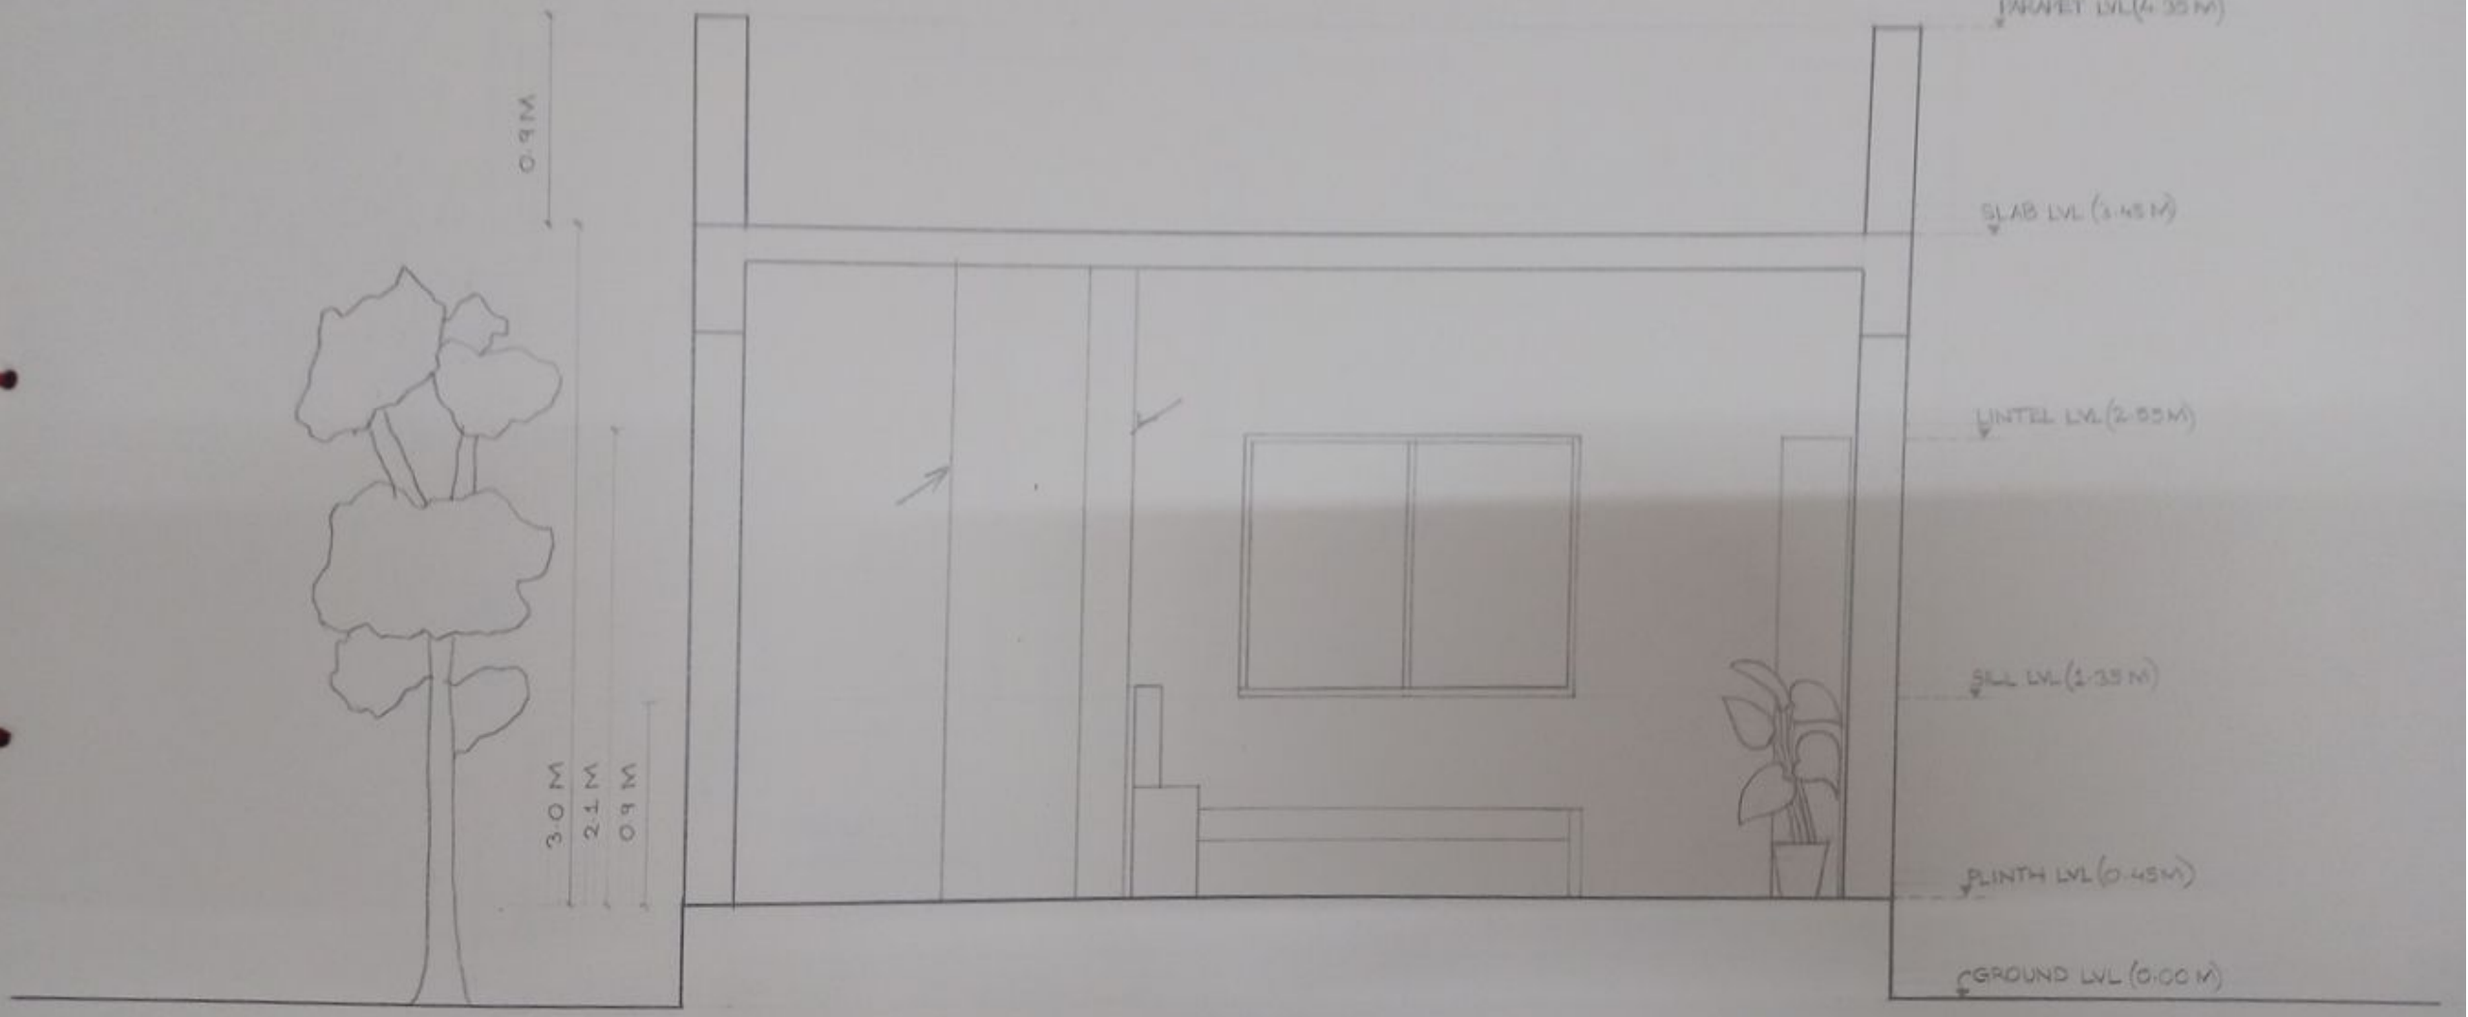

SECTION DD'


SCALE = 1:20

SIGN AND STAMP

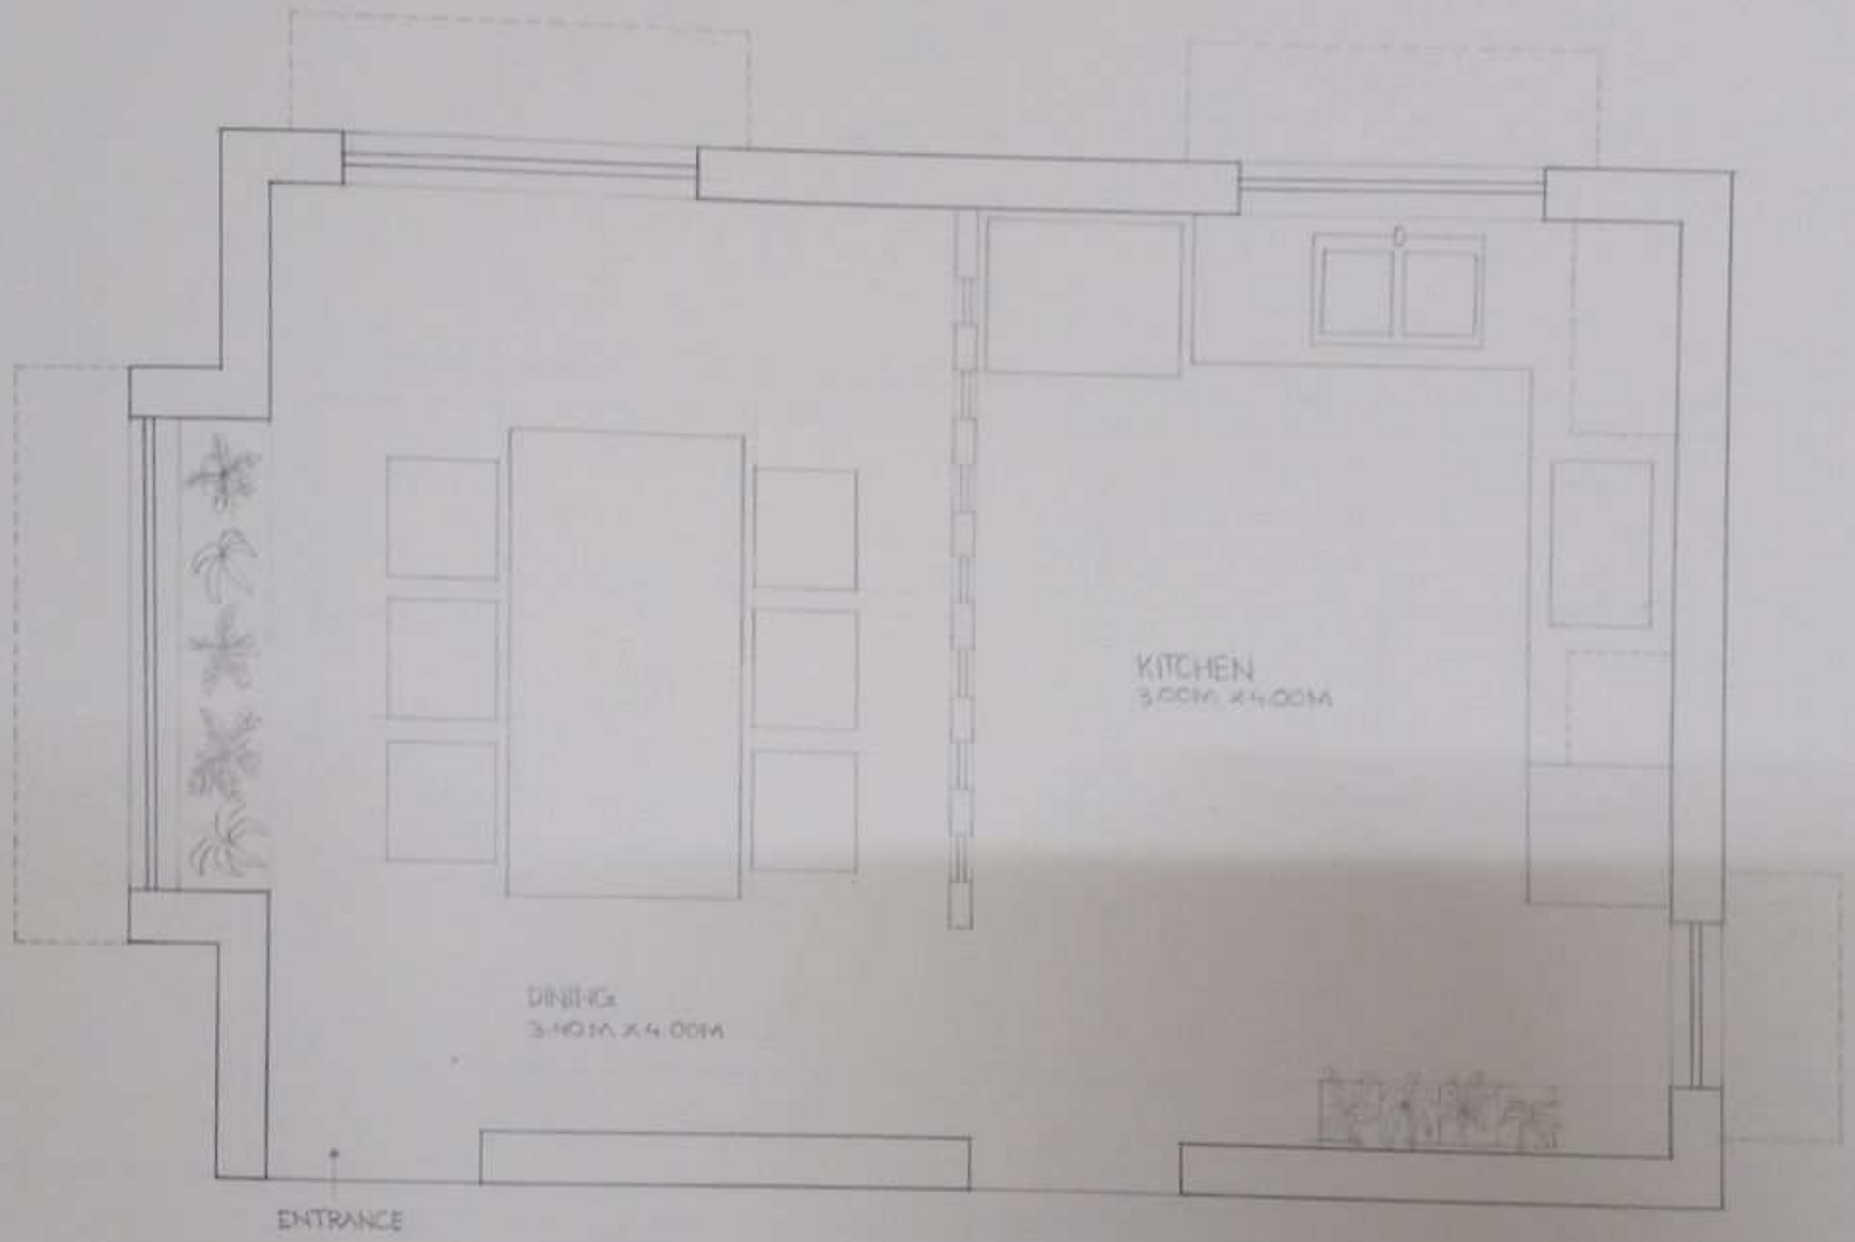

PLAN
SCALE - 1:20


SIGN AND STAMP

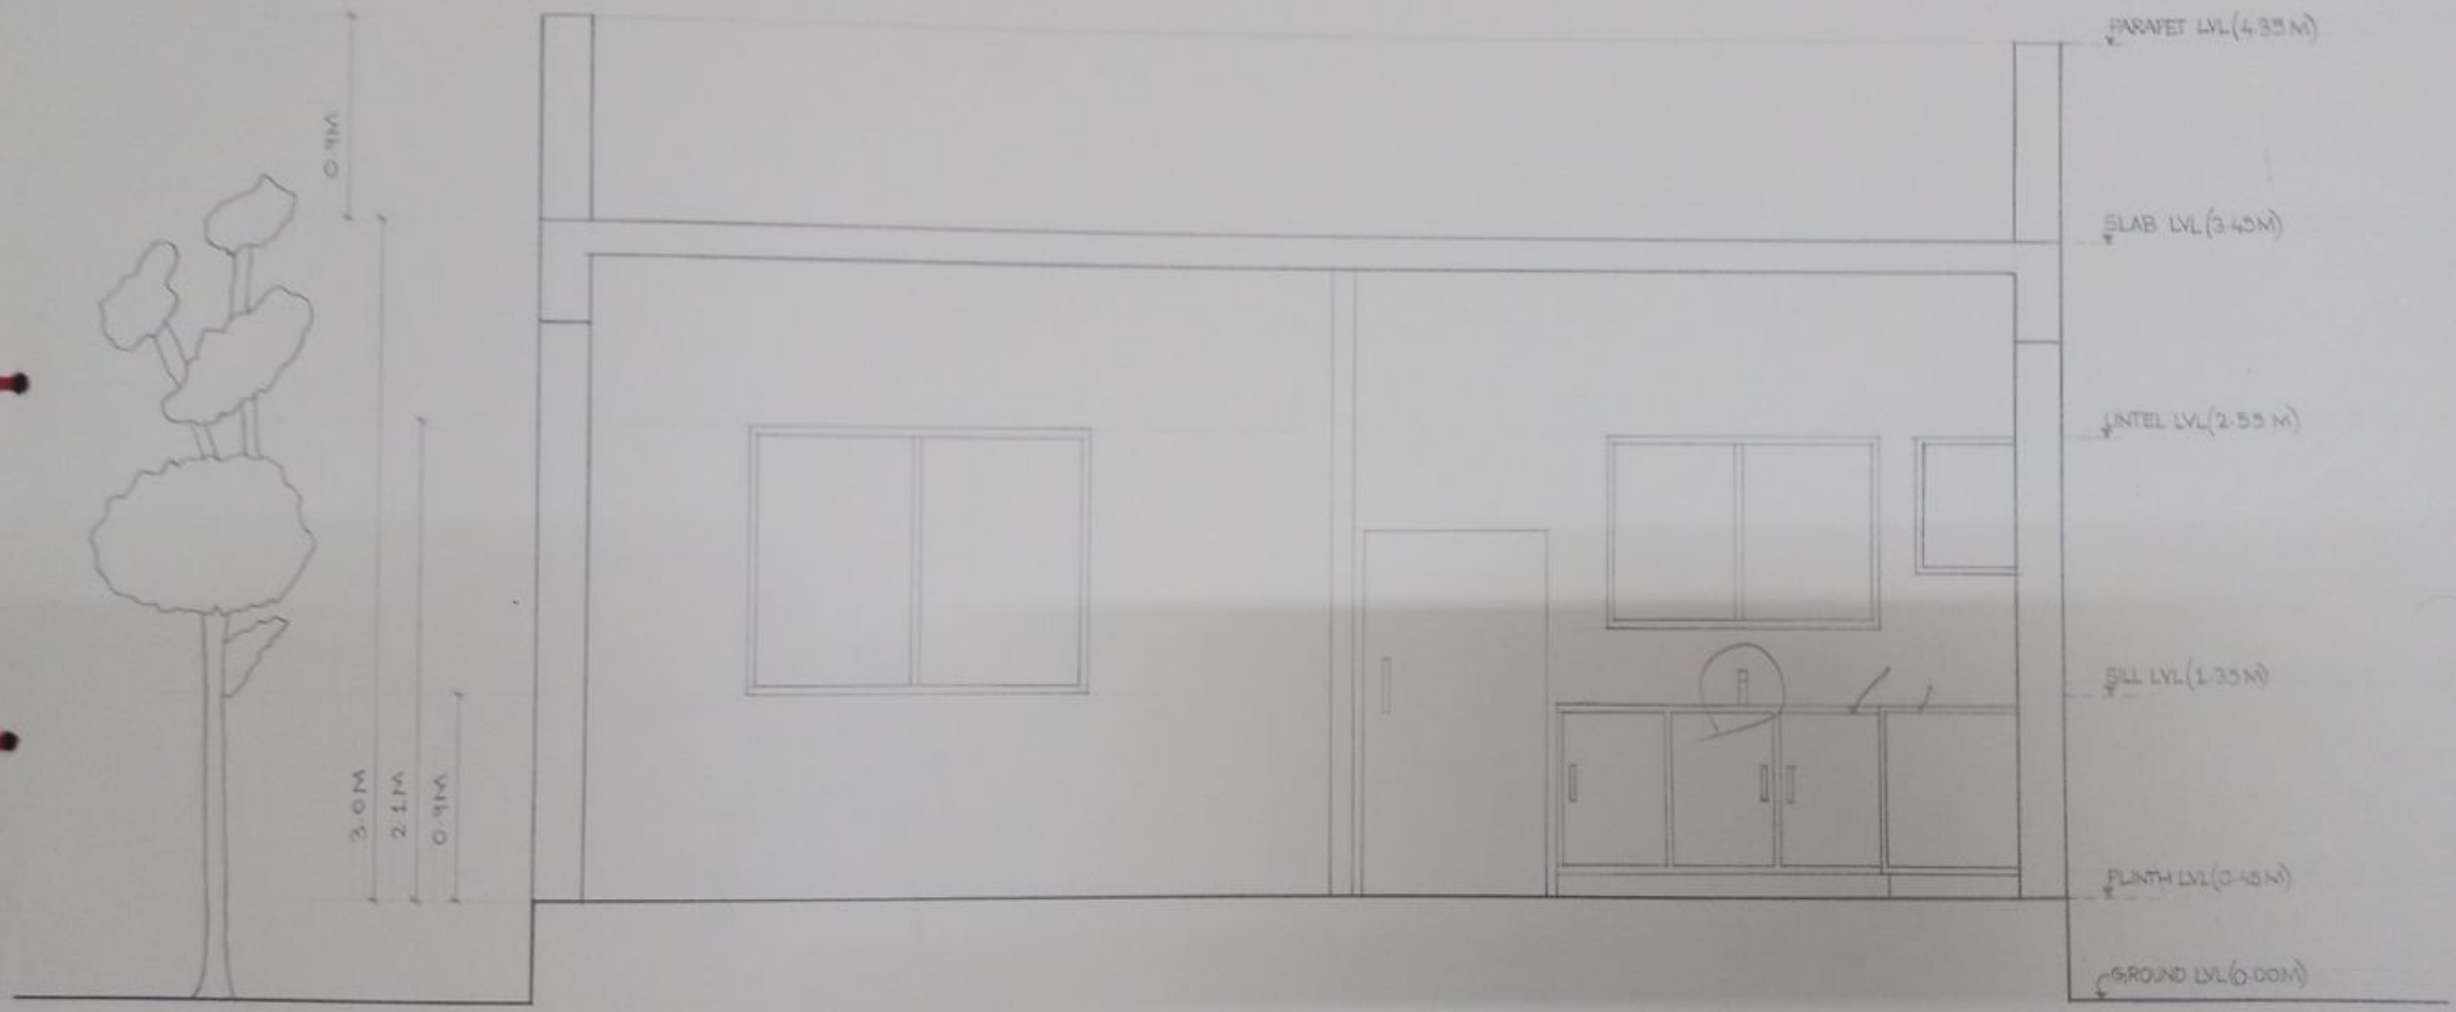

SECTION AA'

SCALE = 1:20


SIGN AND STAMP

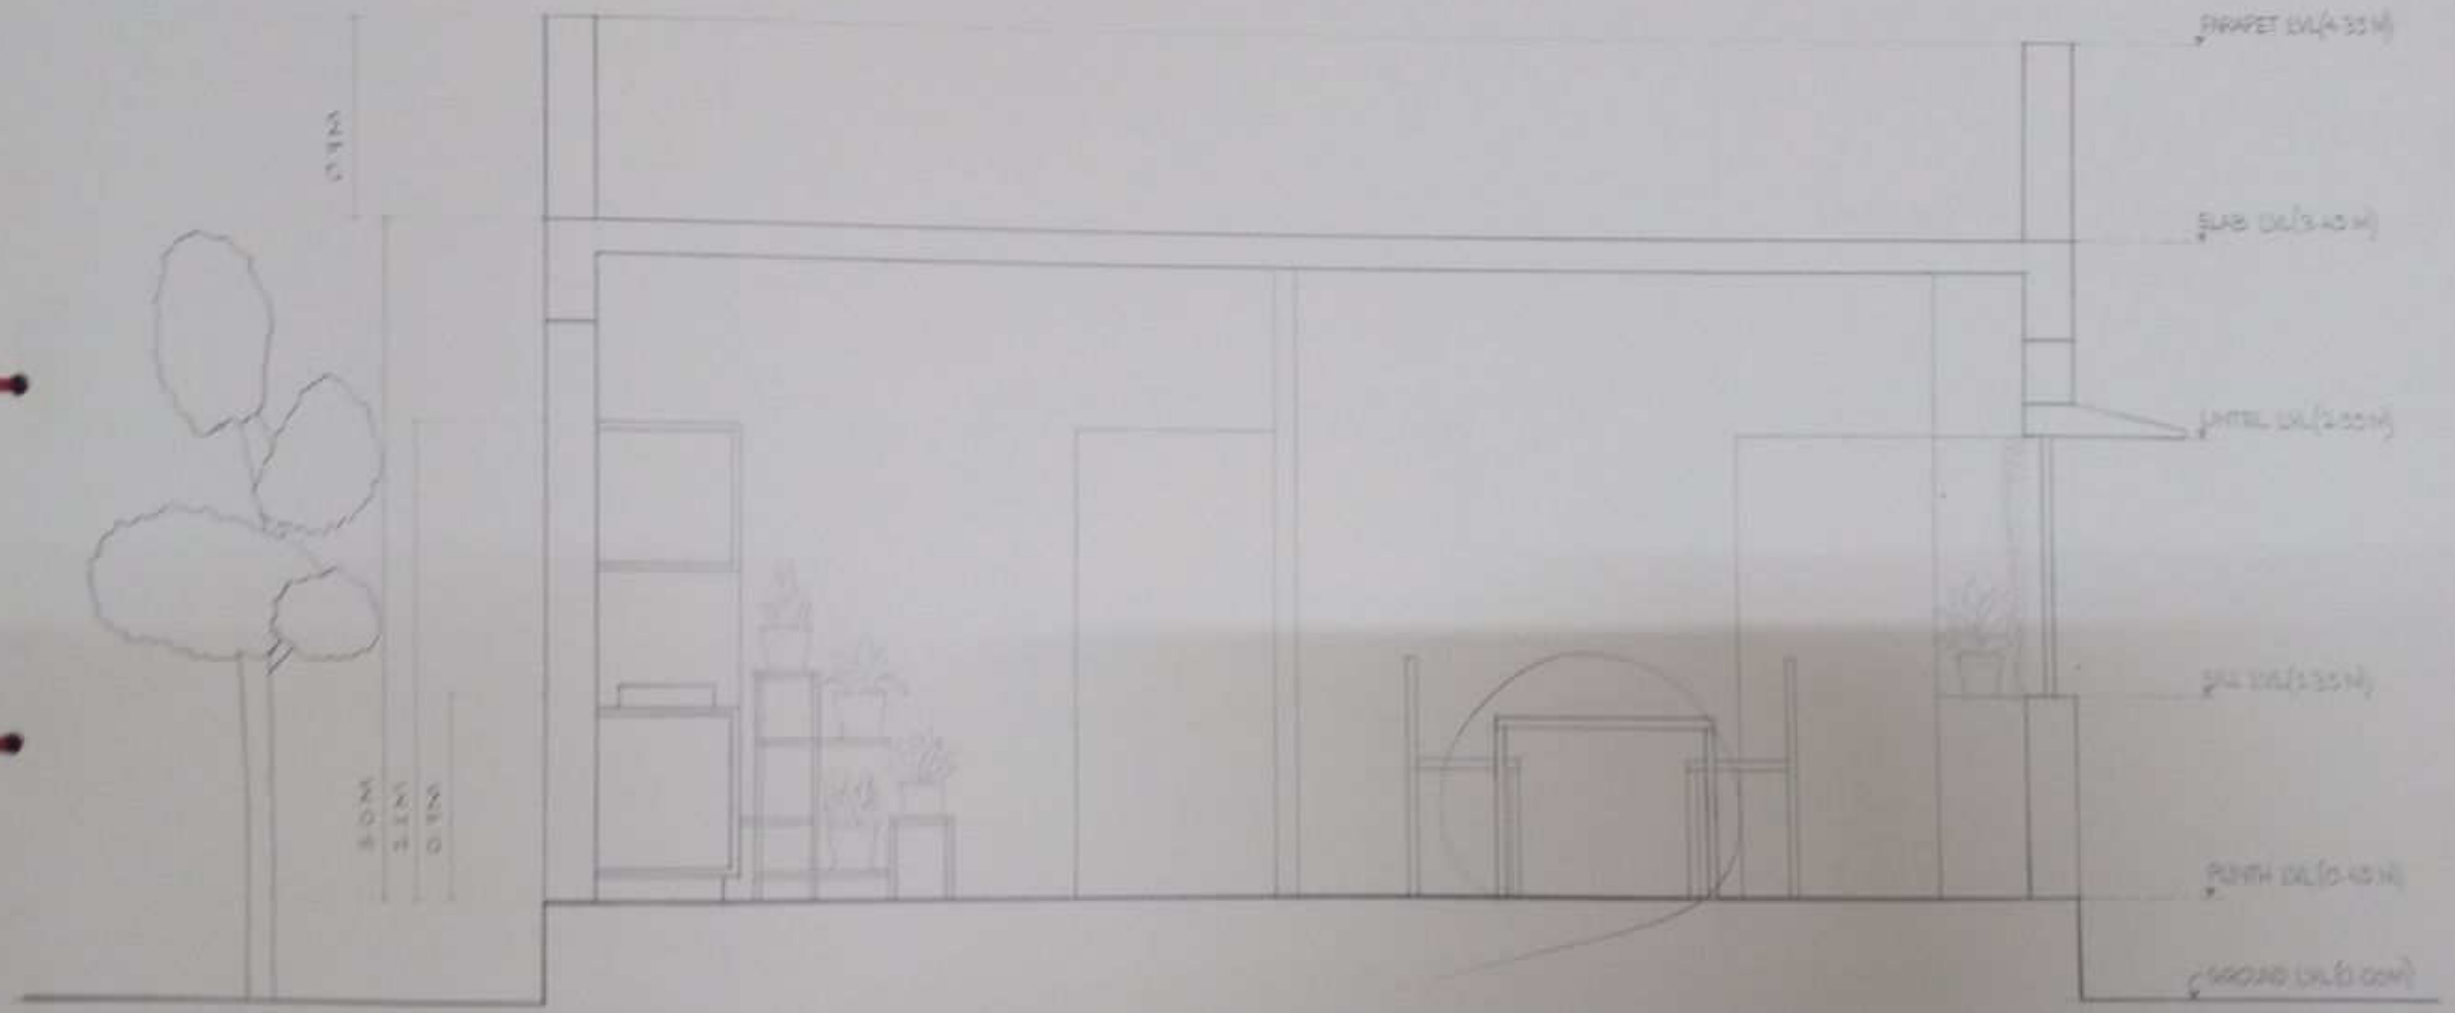

SECTION BB'
SCALE - 1:20




SIGN AND STAMP

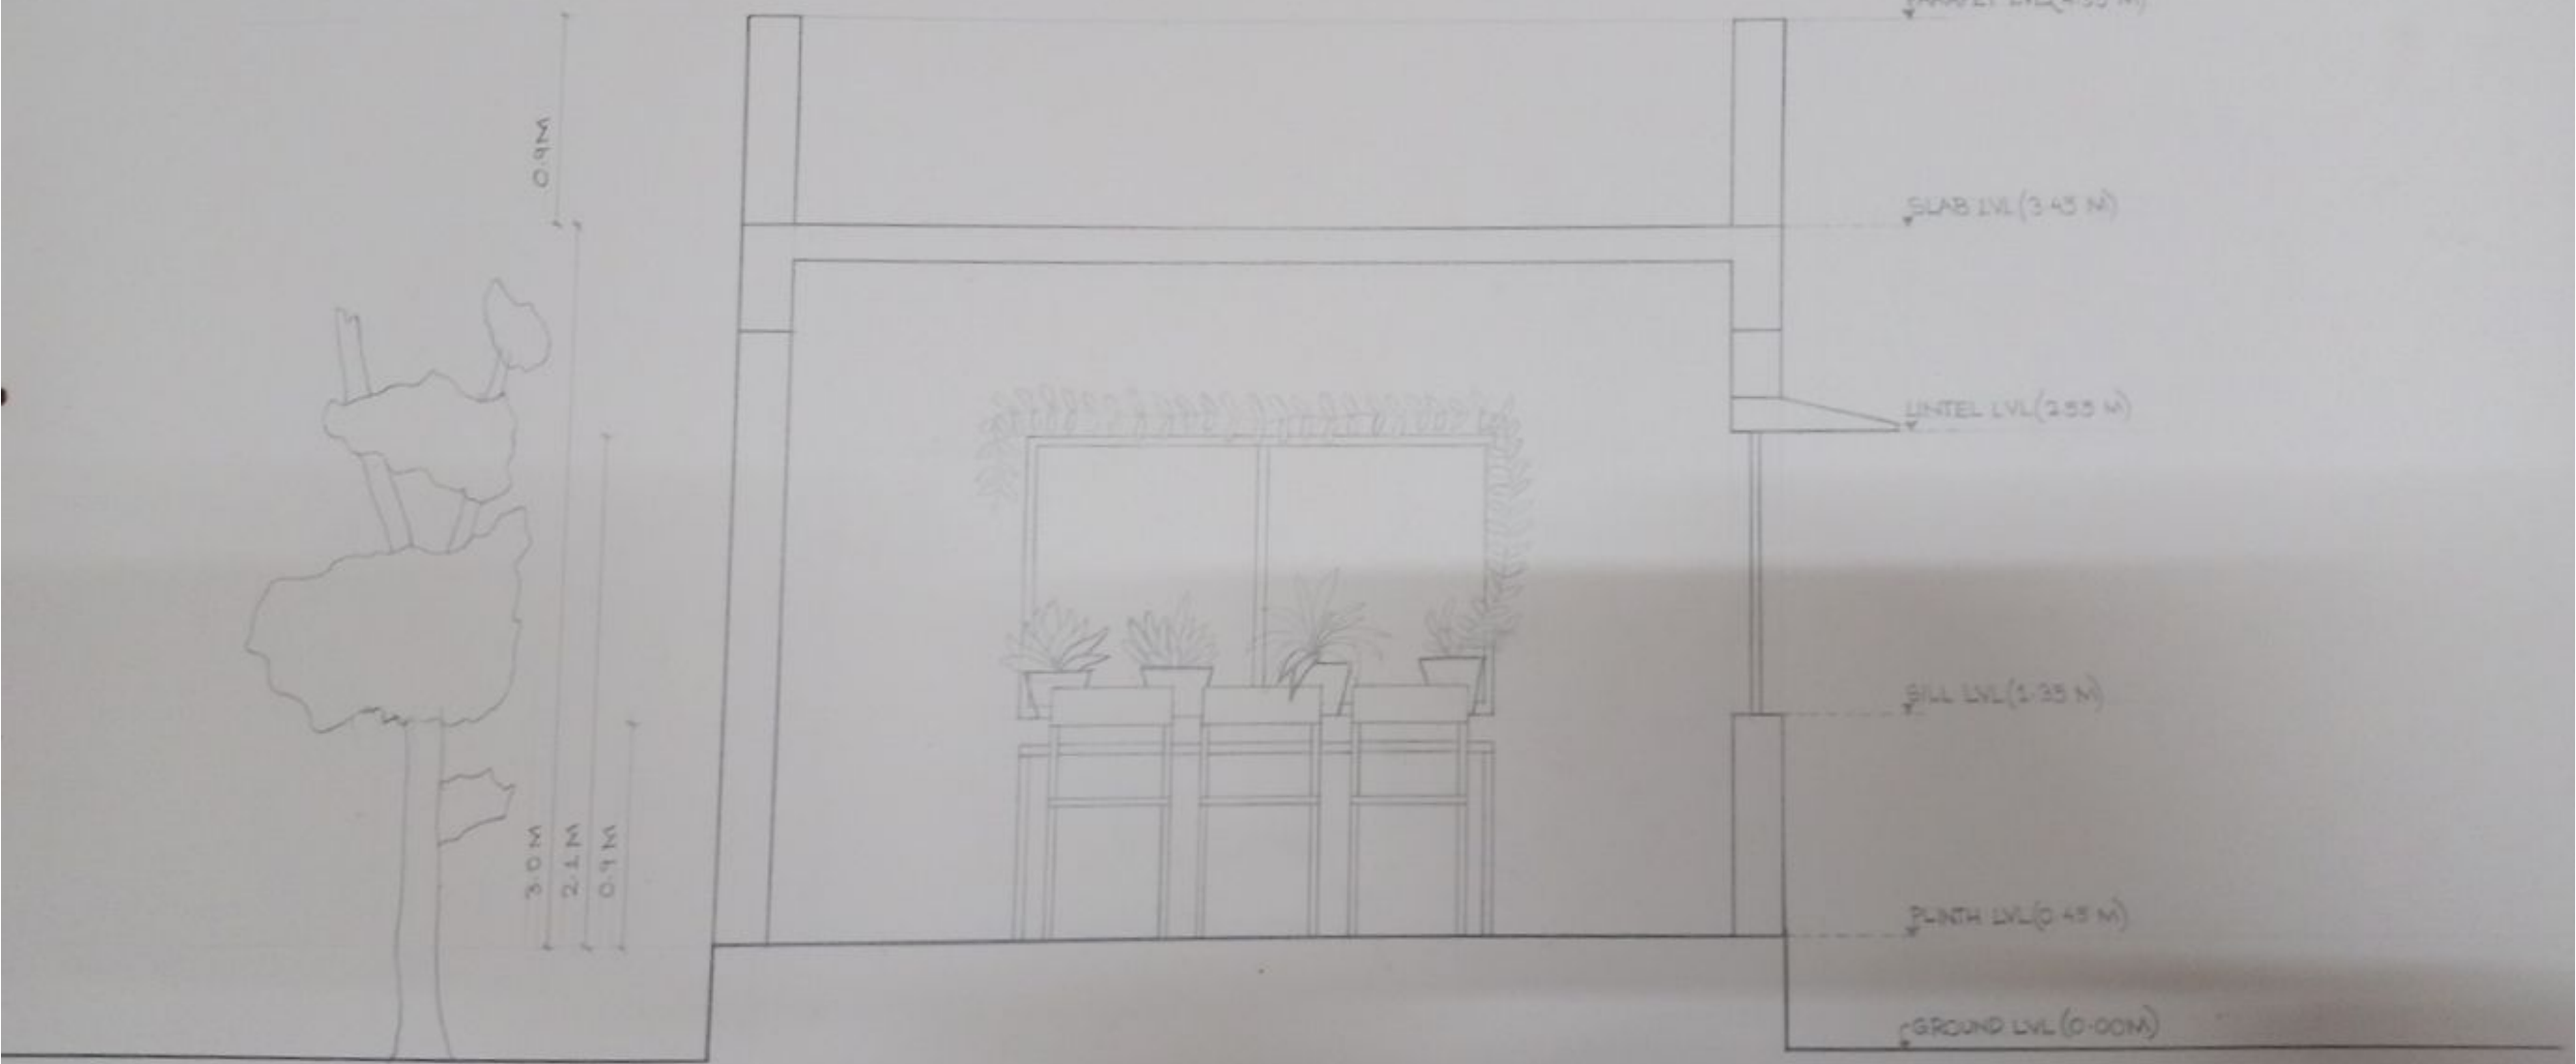

SECTION CC'
SCALE- 1:20

SIGN AND STAMP

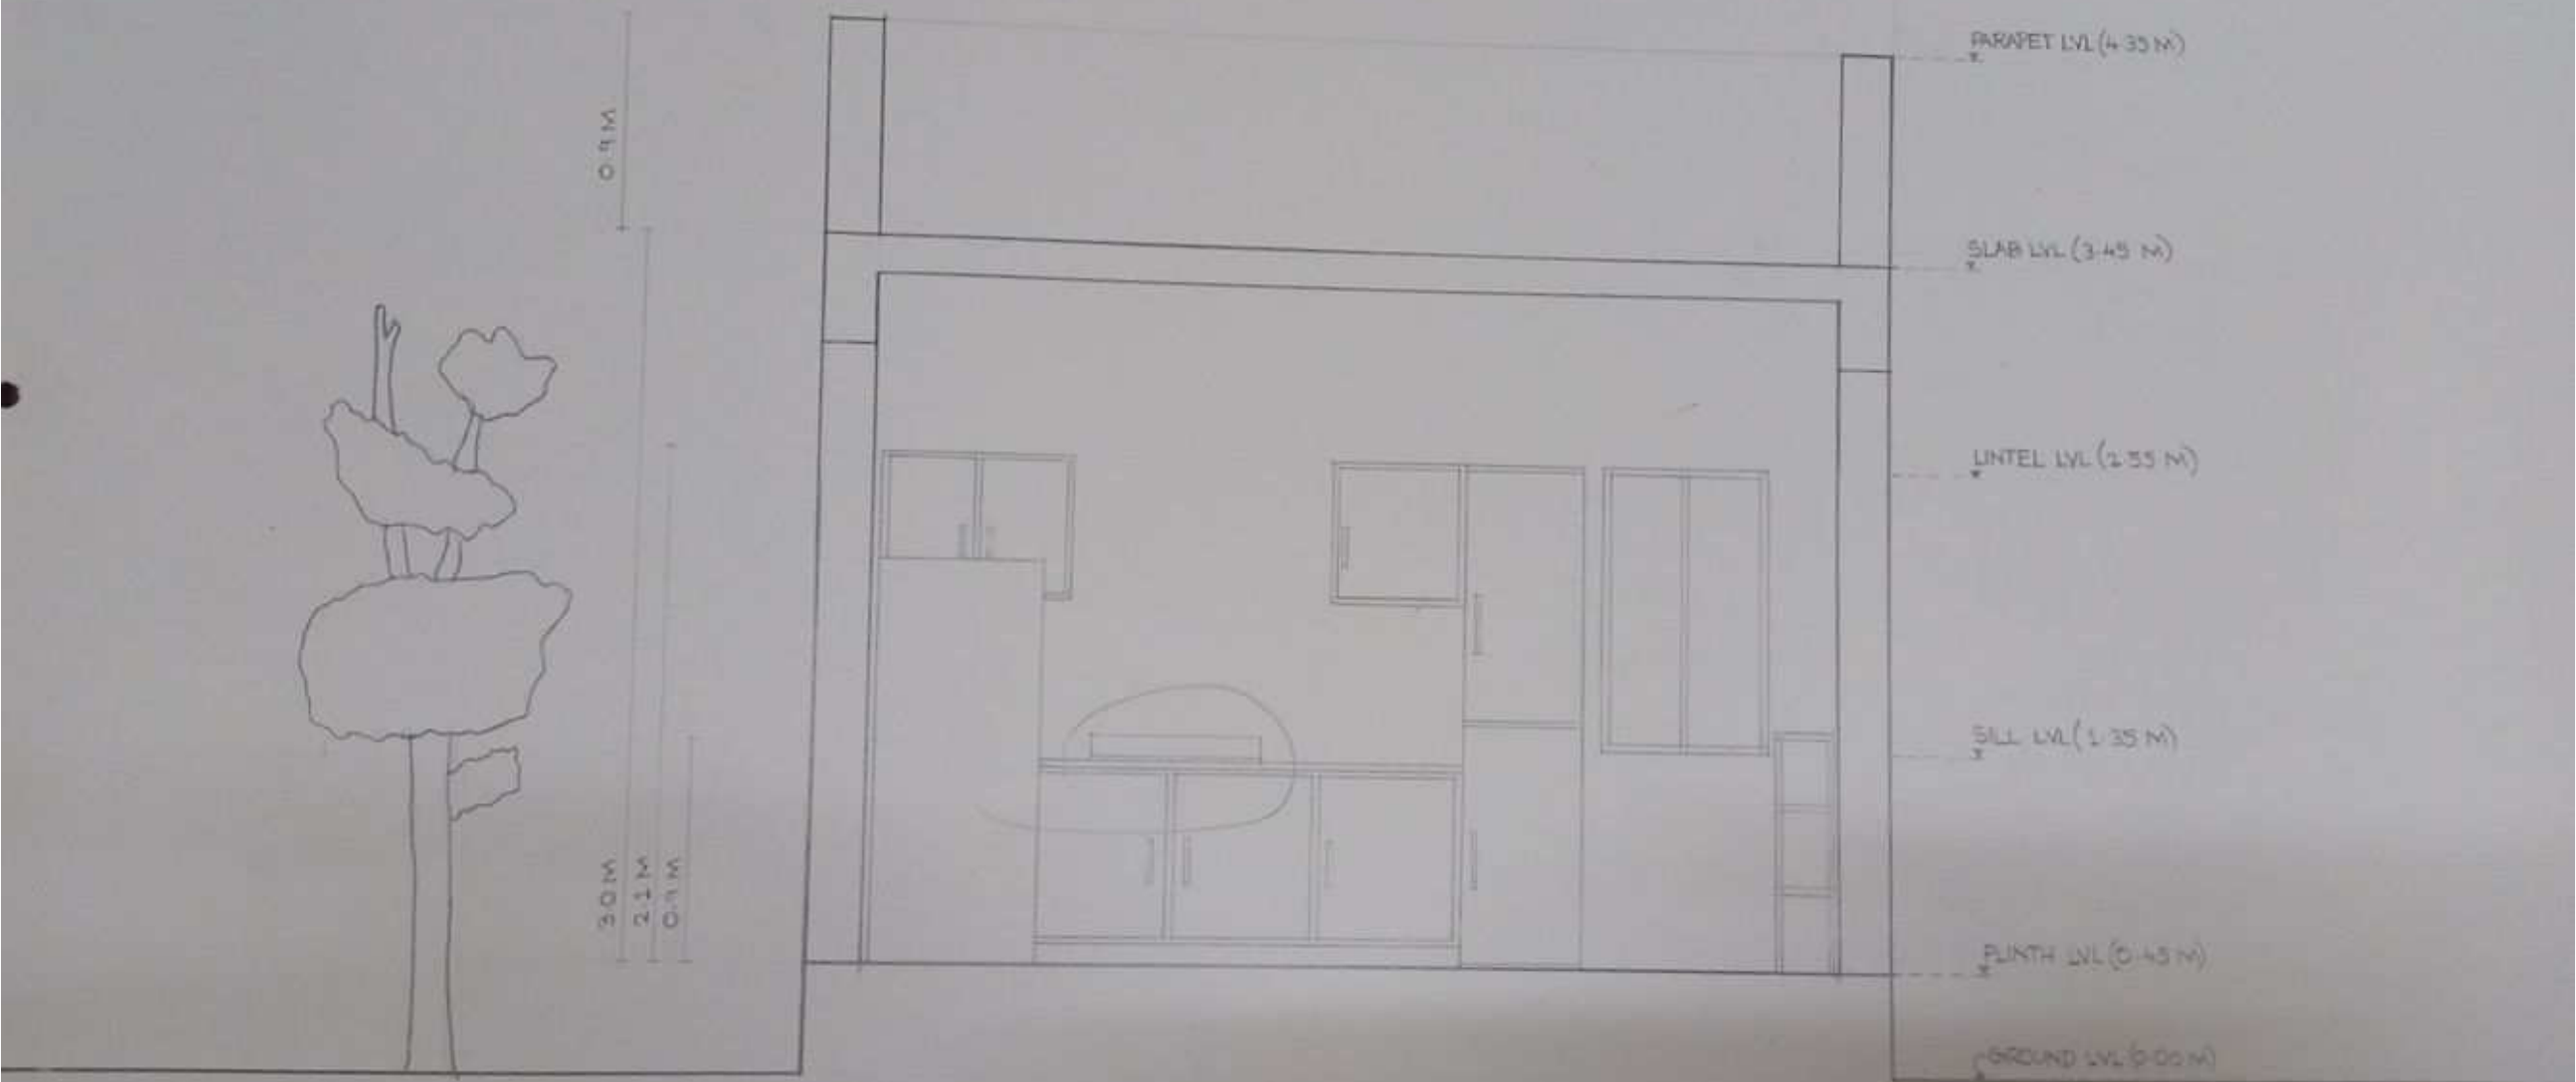


SECTION DD'

SCALE = 1:20

SIGN AND STAMP




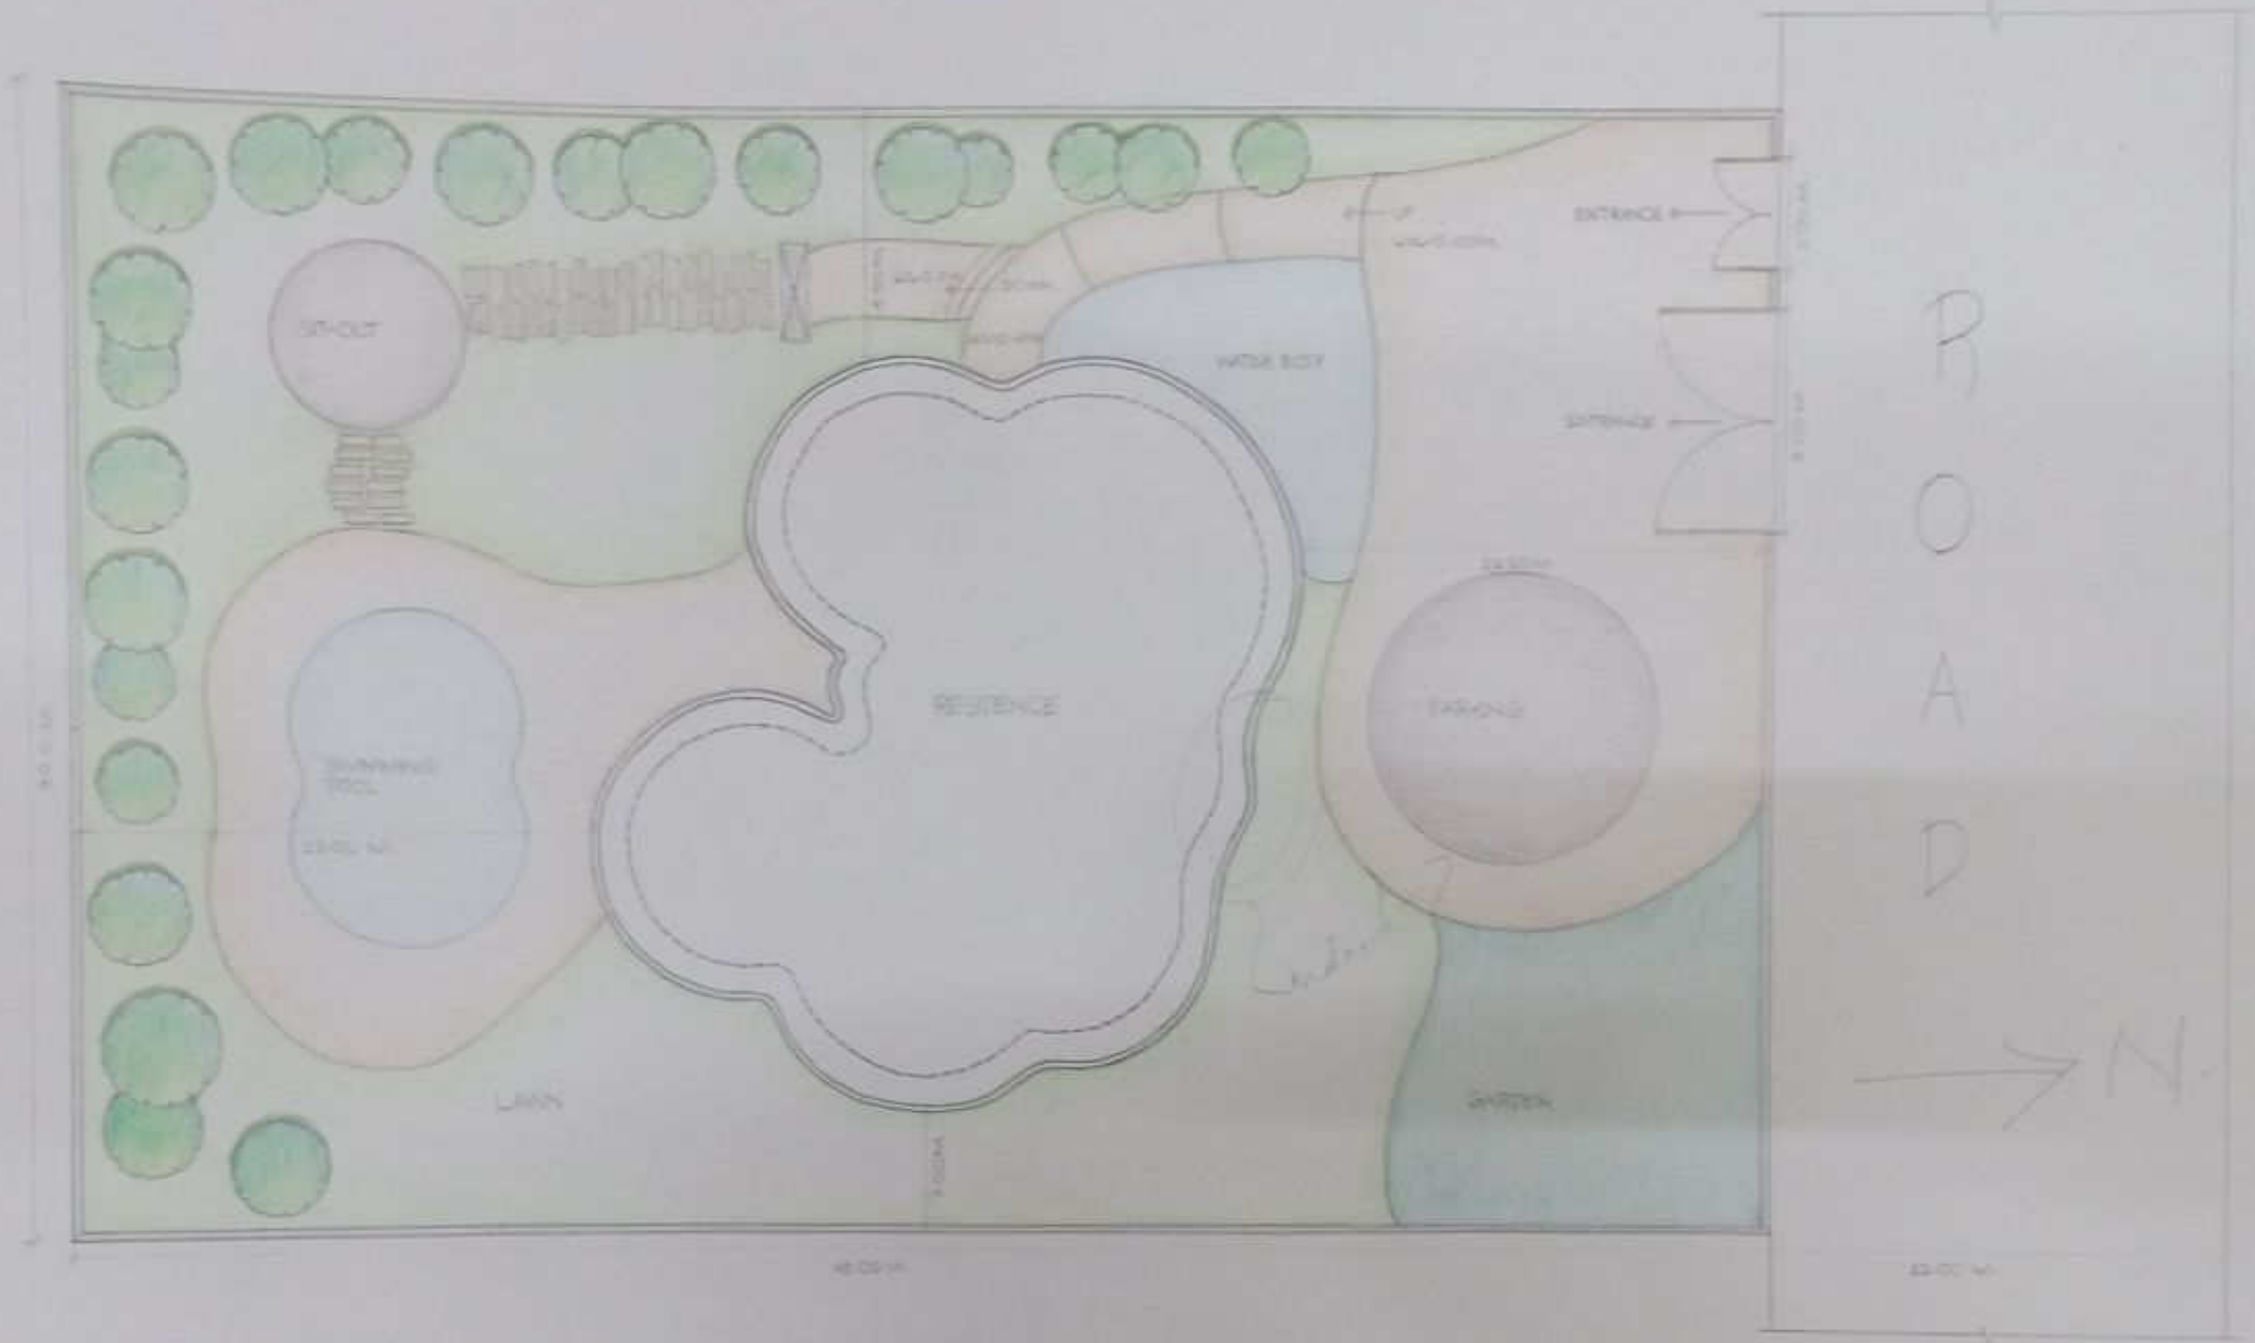

SITE PLAN


SCALE: 1:100

N

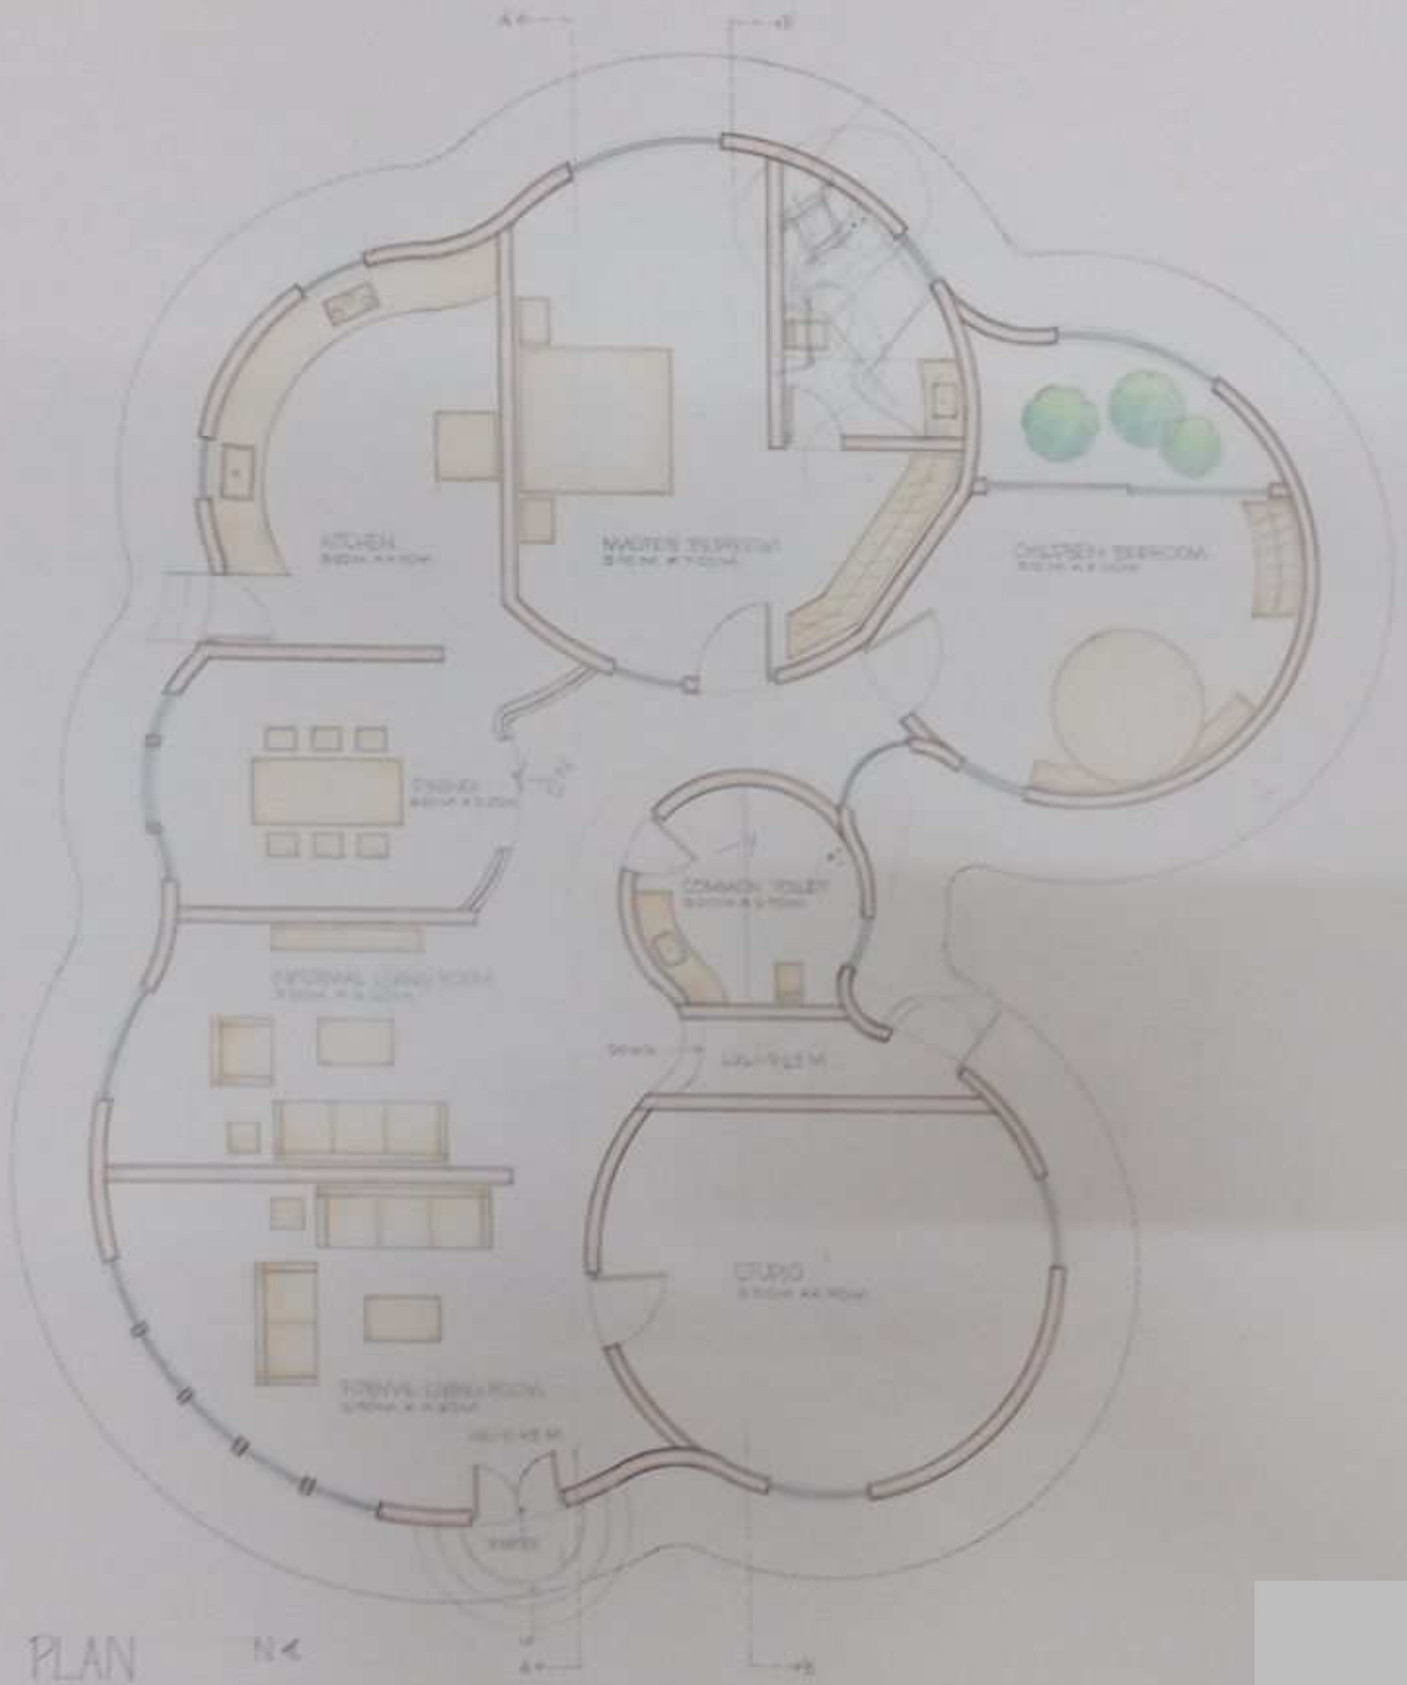
A
B
KITCHEN
MASTER BEDROOM
CHILDREN BEDROOM
DINING
COMMON TOILET
STUDIO

PLAN


N

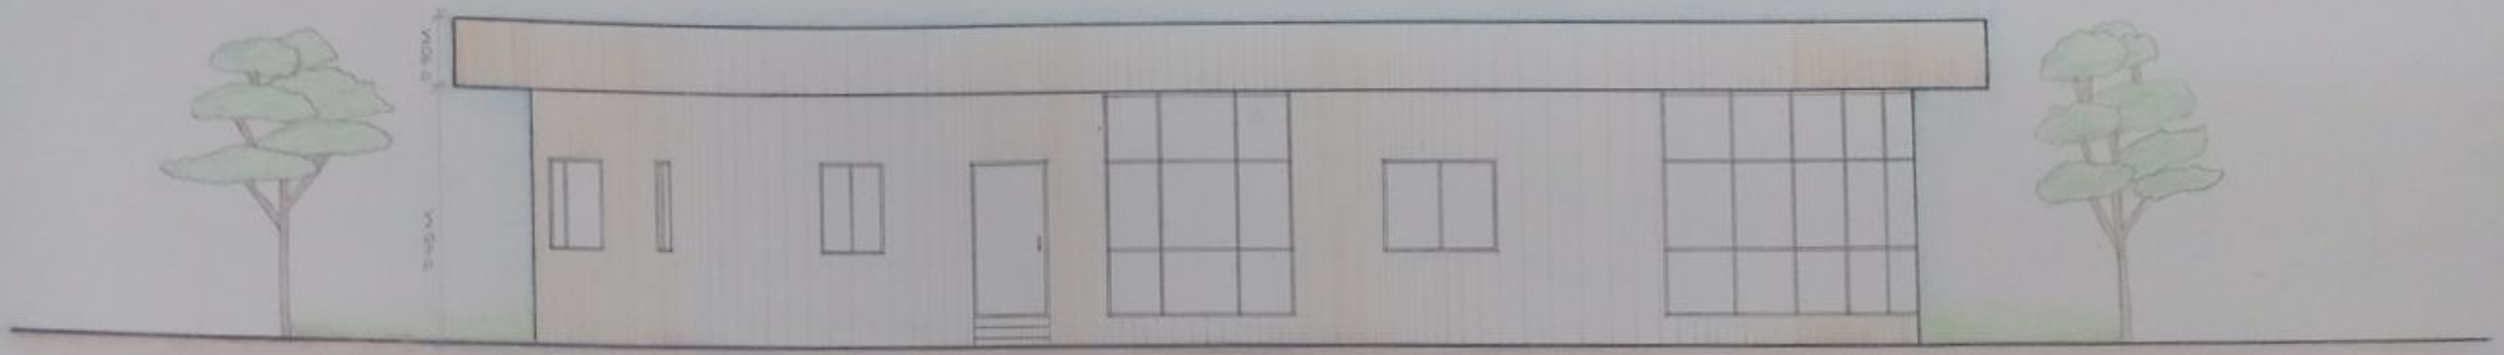


NORTH SIDE ELEVATION
SCALE - 1:50




SOUTH SIDE ELEVATION
SCALE - 1:50

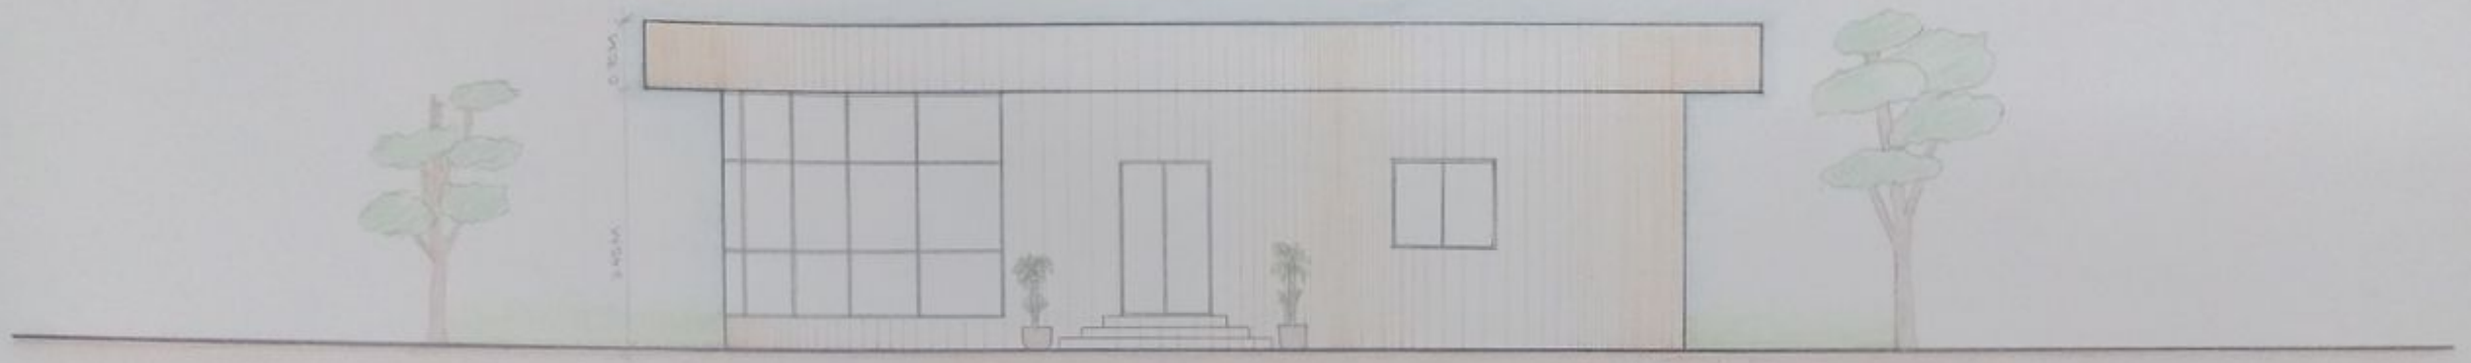


WEST SIDE ELEVATION
SCALE - 1:50

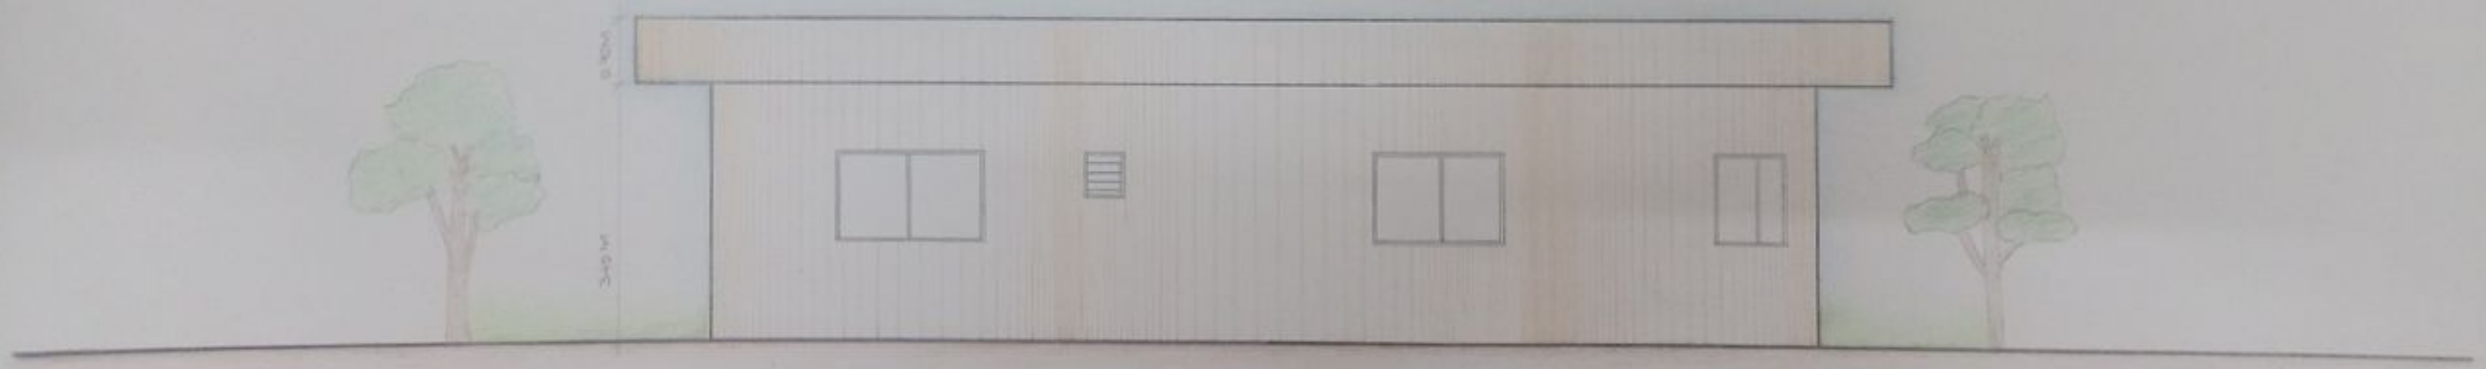

EAST SIDE ELEVATION
SCALE - 1:50

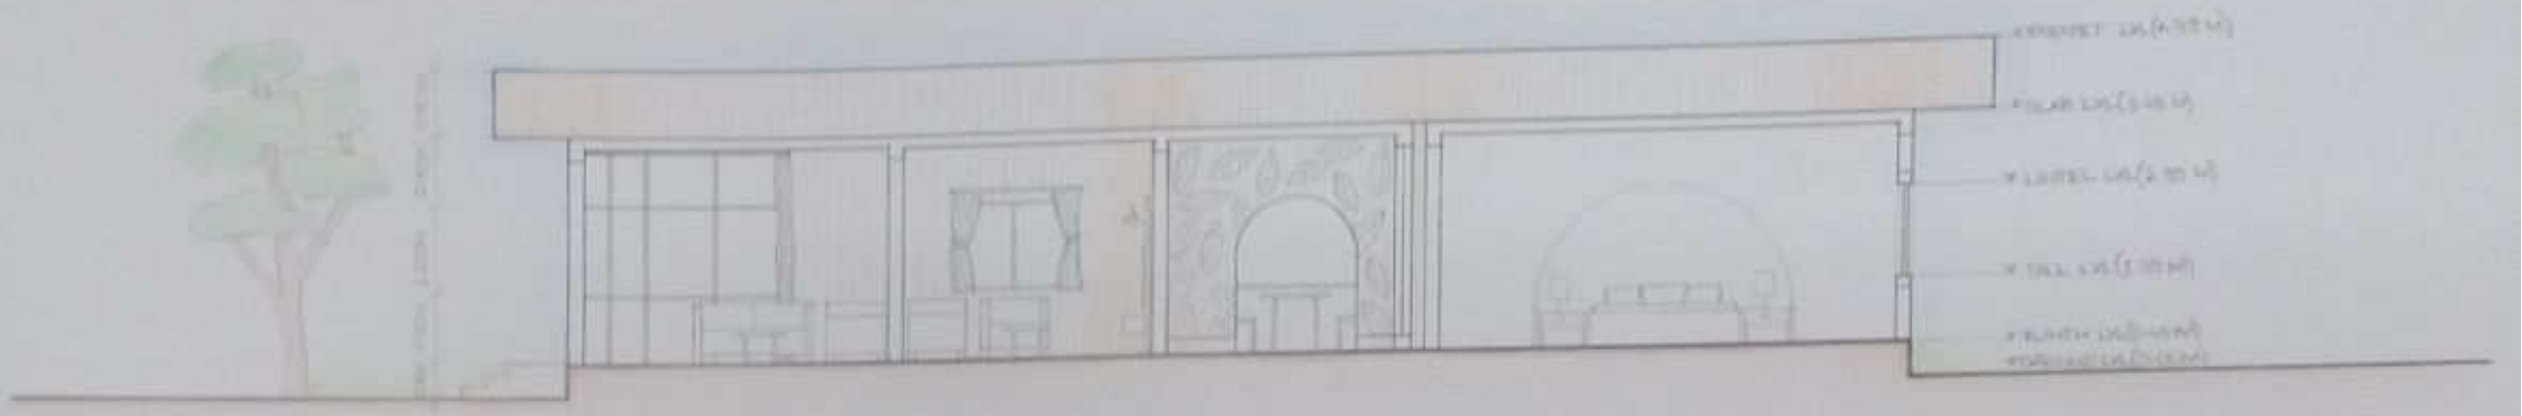

SECTION AA'

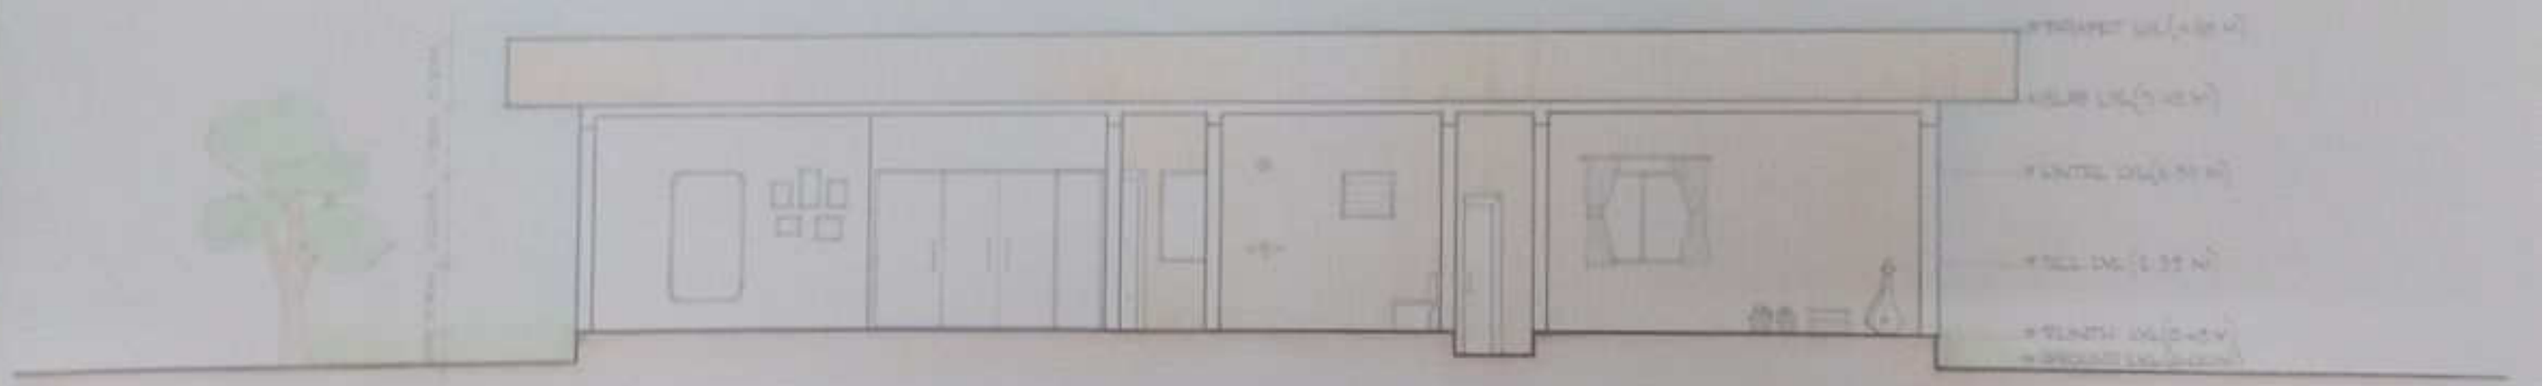


SECTION BB'

PRIMARY SCHOOL



[redacted]

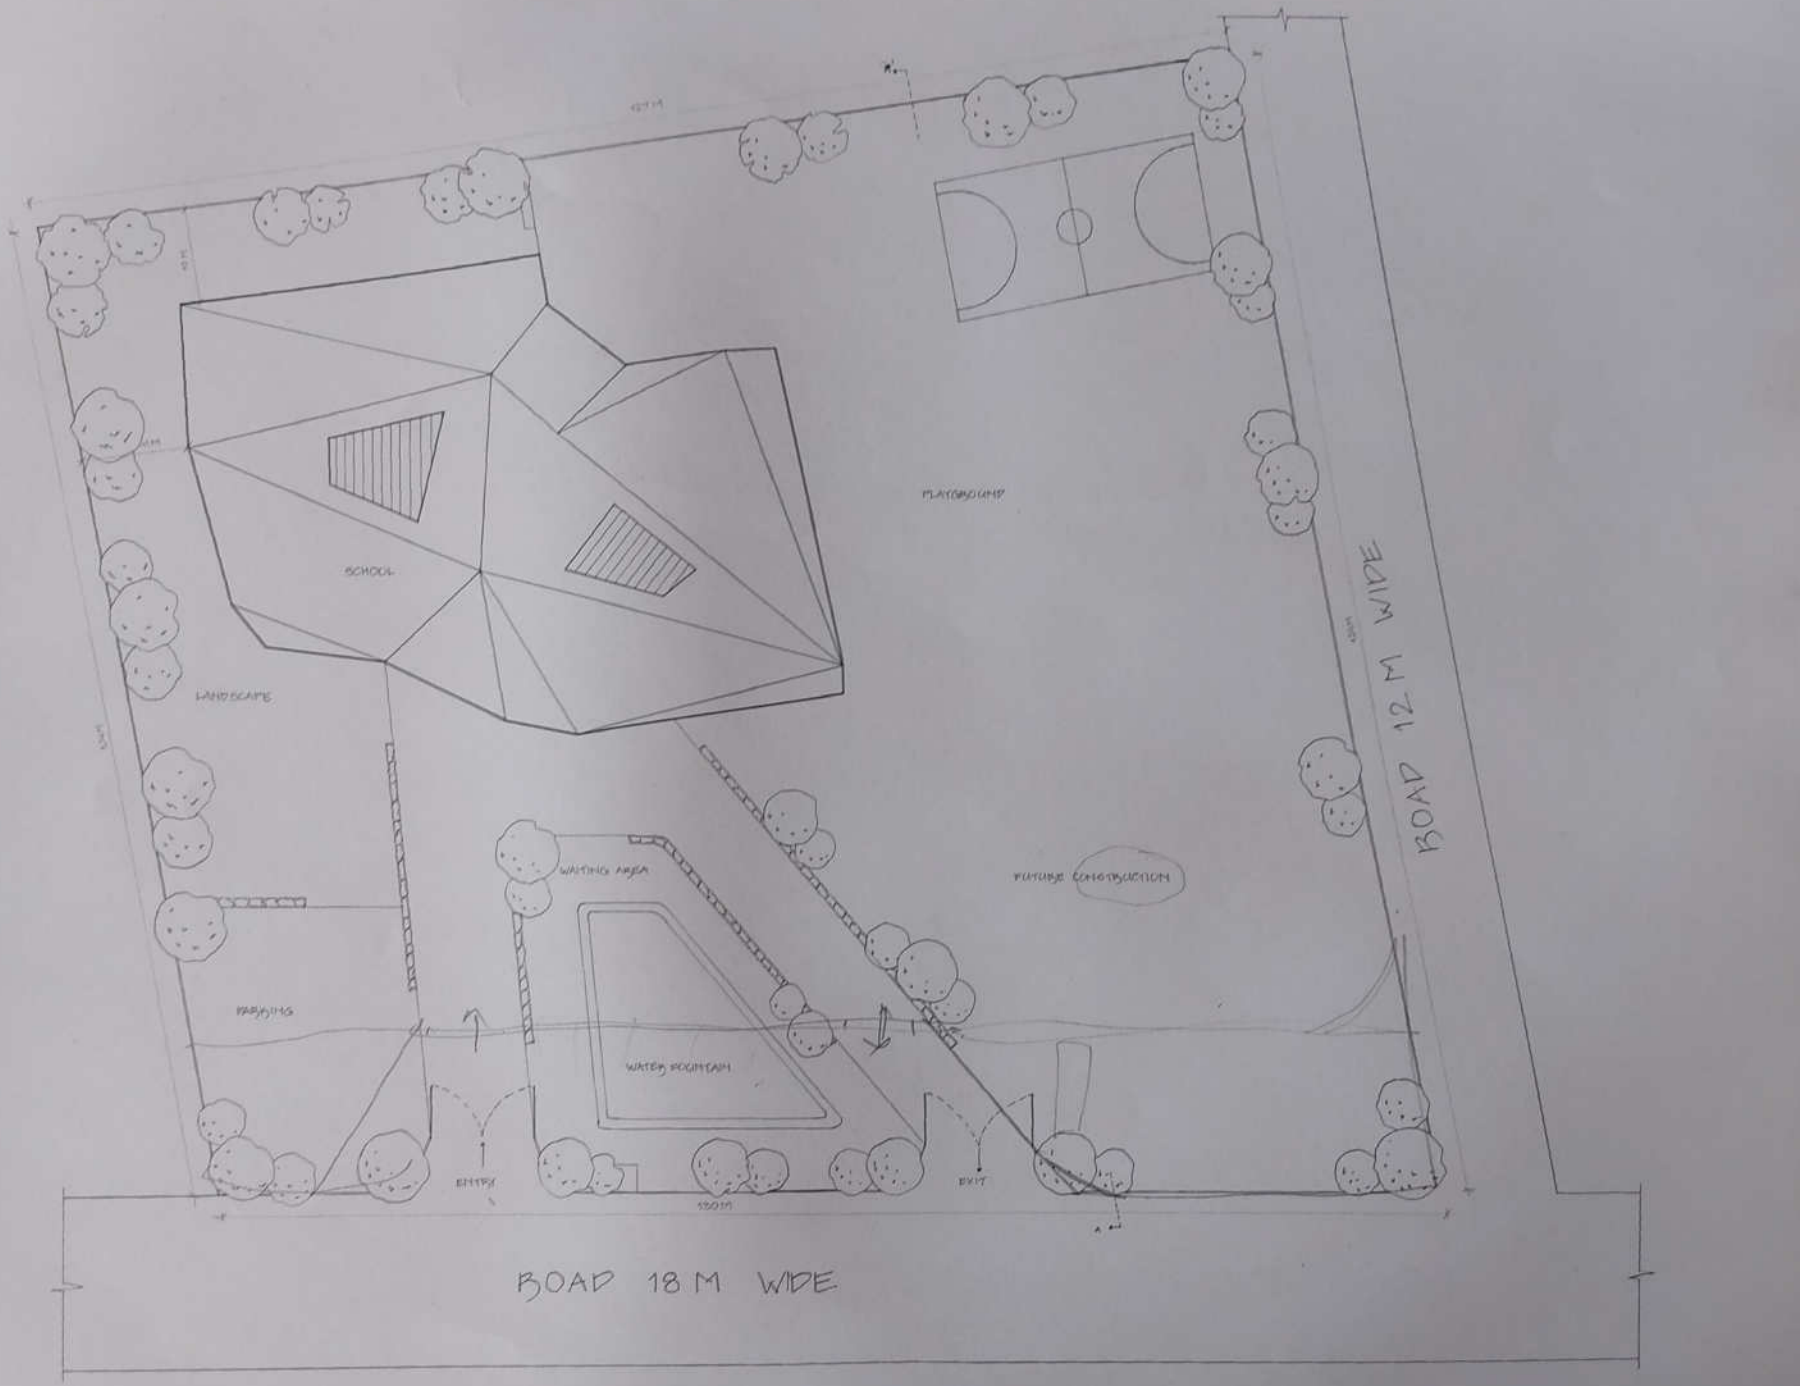


SITE PLAN

SCALE - 1:300


N

SEAL & STAMP

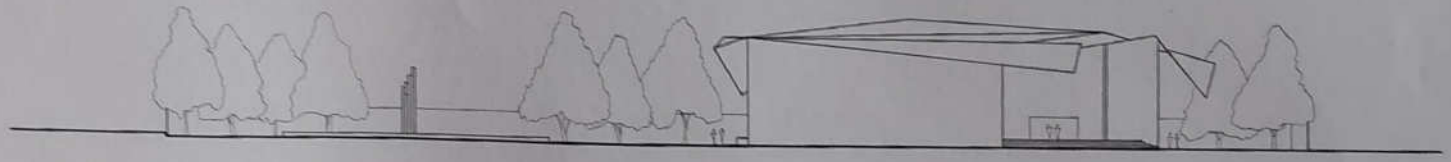


SITE SECTION AA'

SCALE-1:100

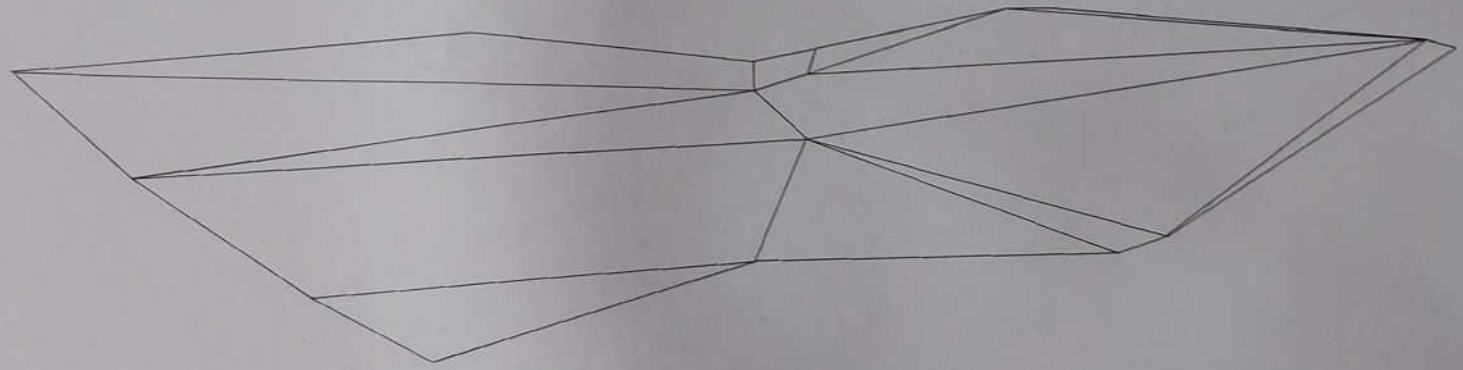

SIGN AND STAMP

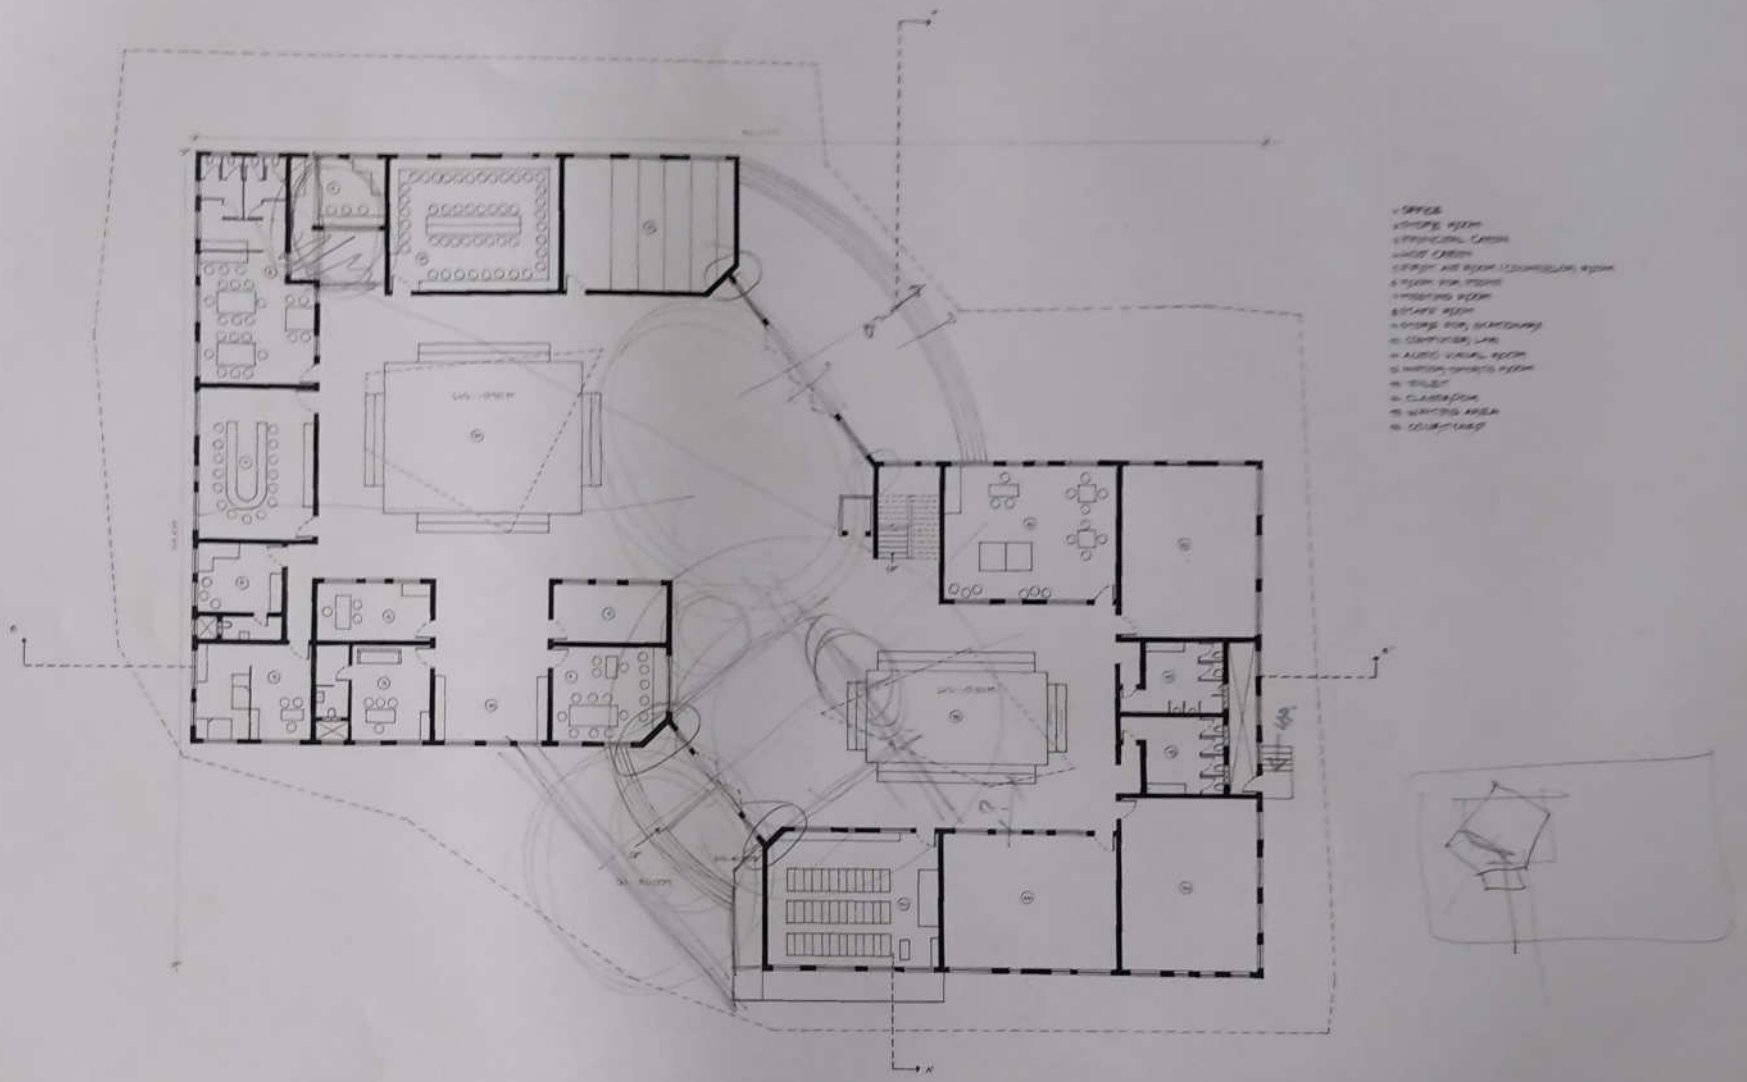


GROUND FLOOR PLAN

SCALE - 1 150

N

SIGN AND STAMP

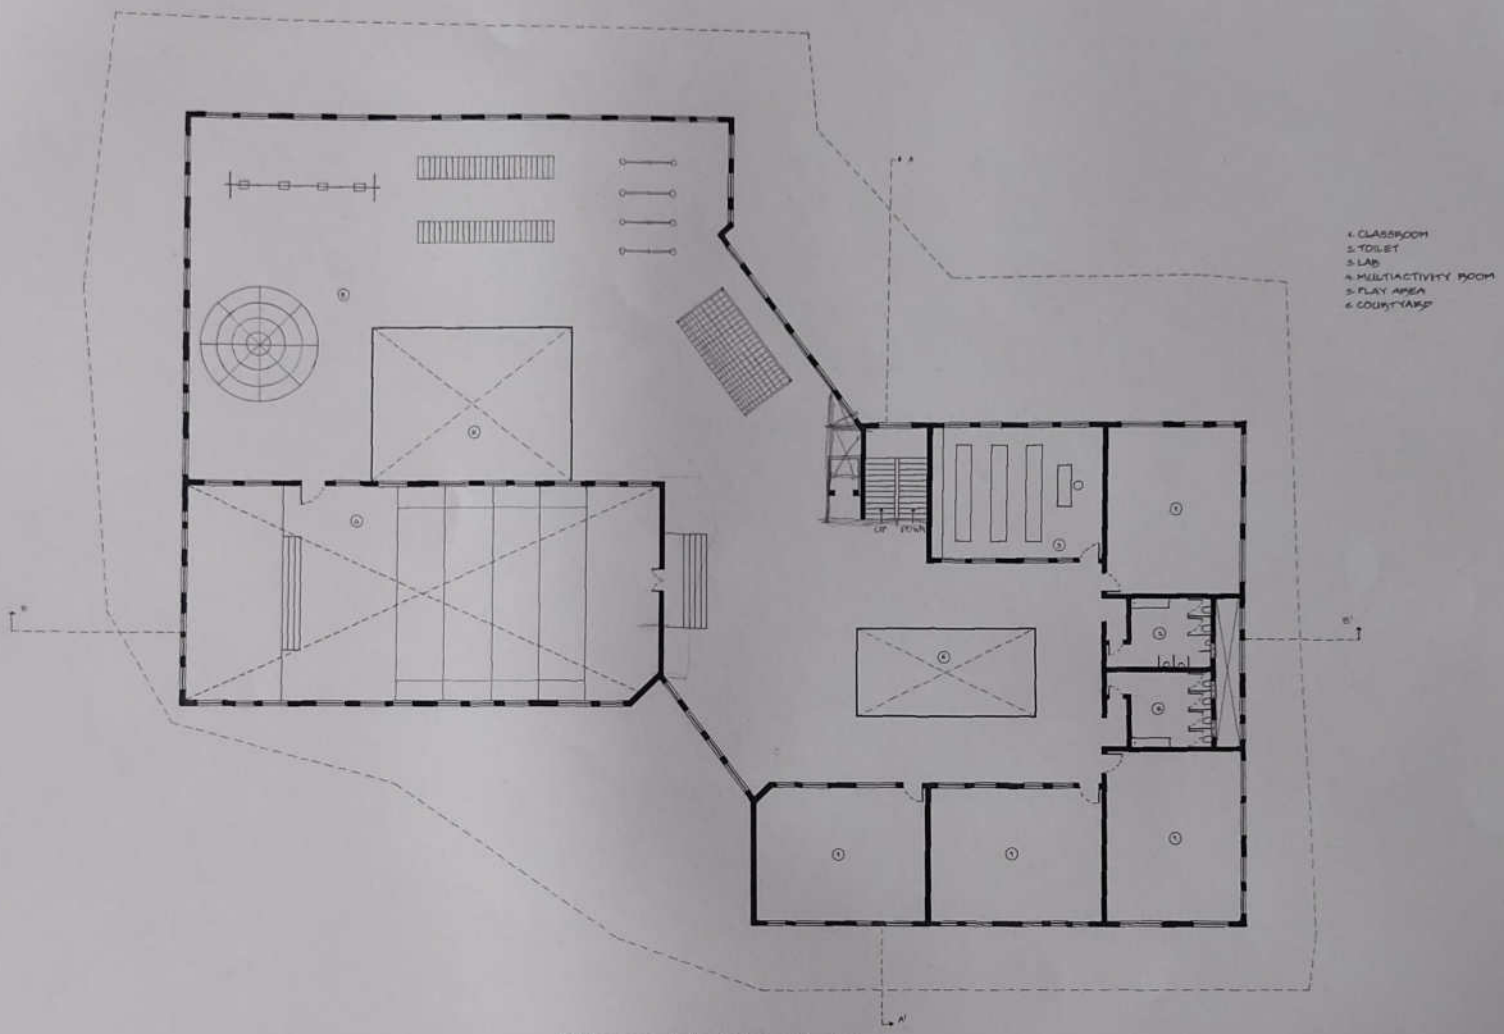


FIRST FLOOR PLAN

SCALE-1:150

N

AND STAMP

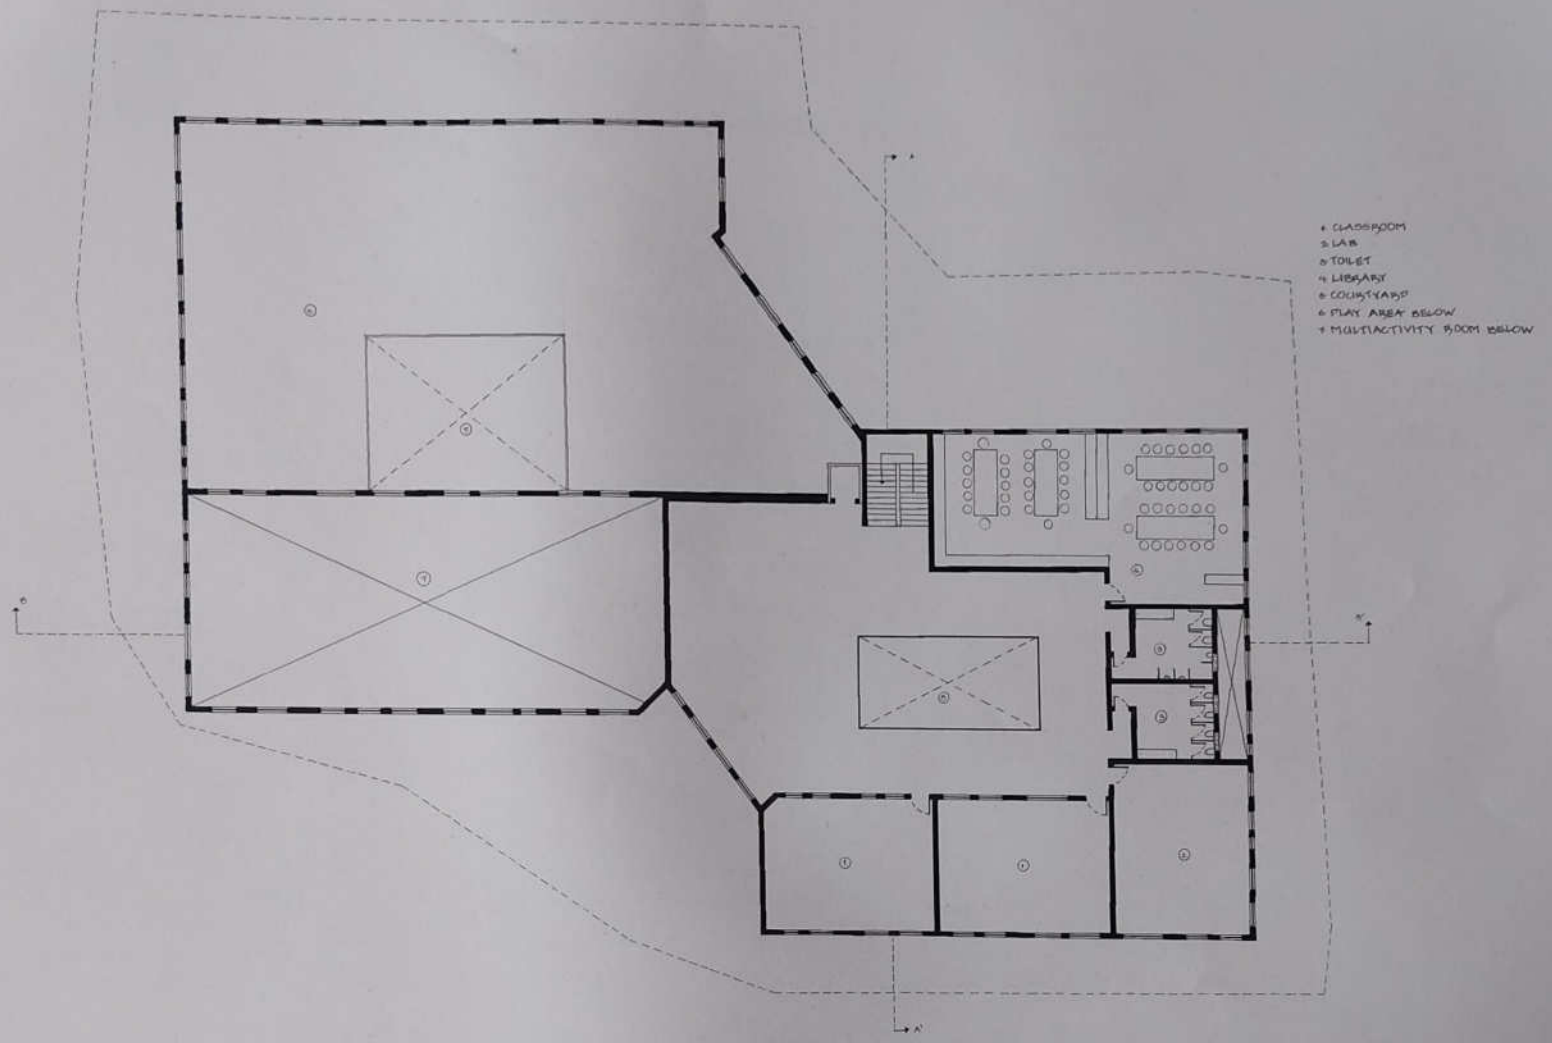


SECOND FLOOR PLAN


SCALE - 1:150

N

SIGN AND STAMP

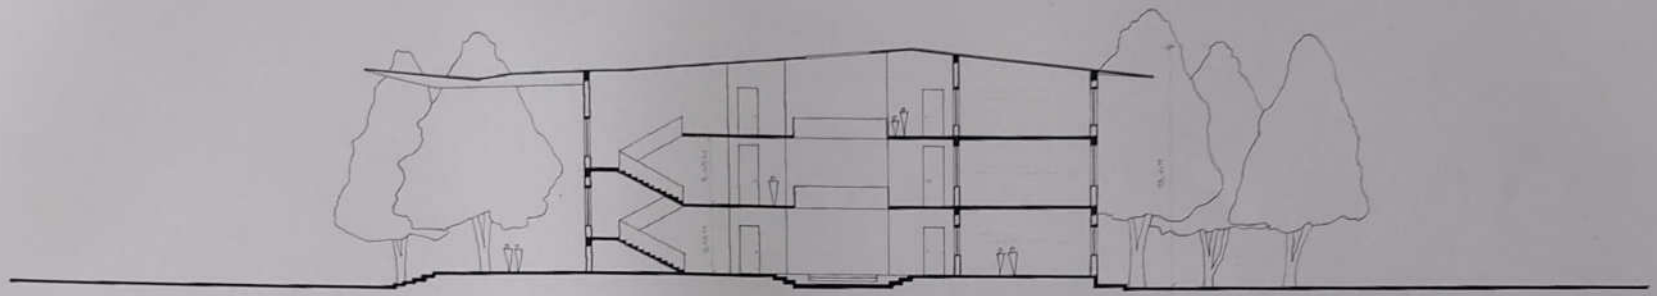

SECTION AA'
SCALE-1:150

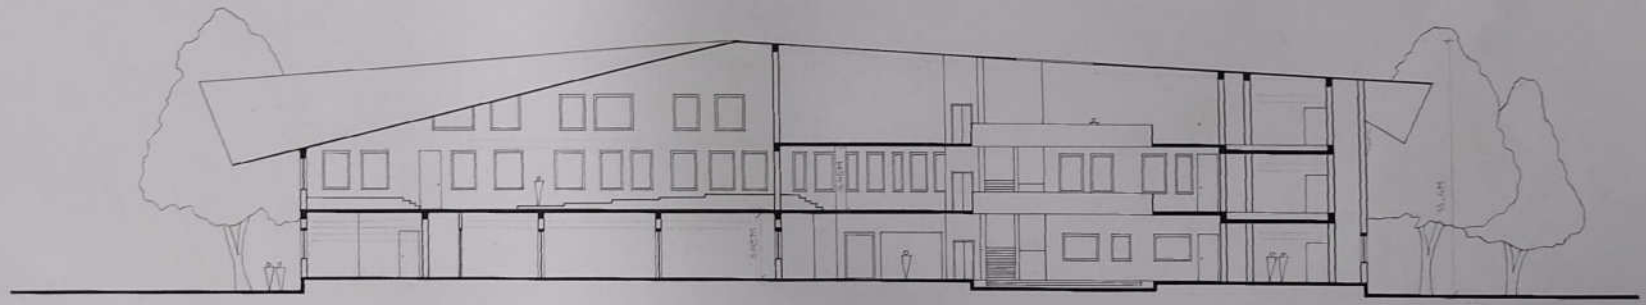


SECTION BB'
SCALE-1:150

GOOD

SIGNATURE & STAMP

COLLEGE OF ARCHITECTURE, LAHORE

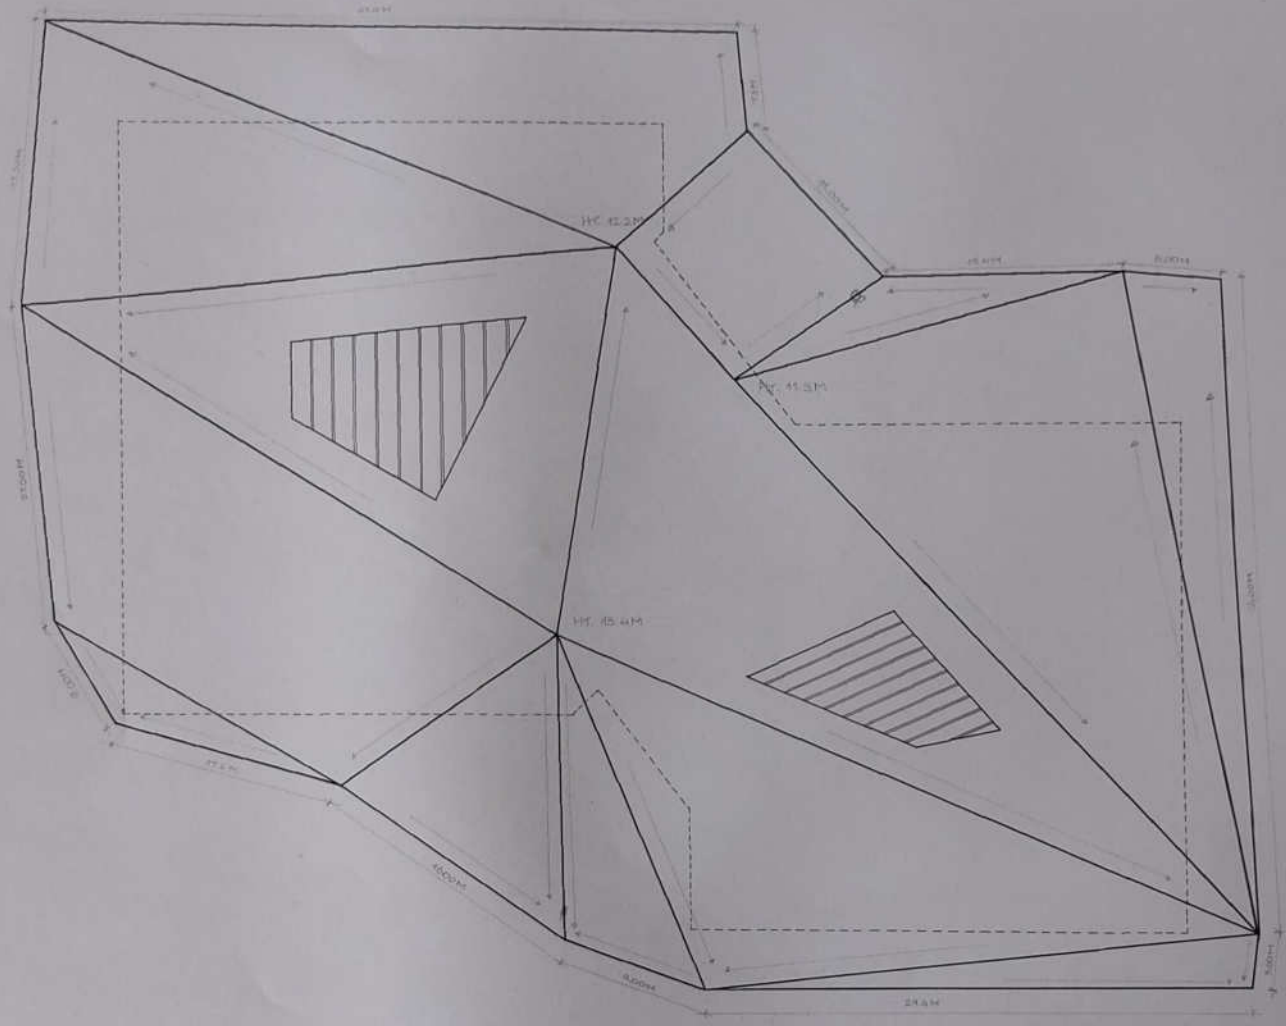


ROOF PLAN

SCALE-1:150


N

SIGN AND STAMP

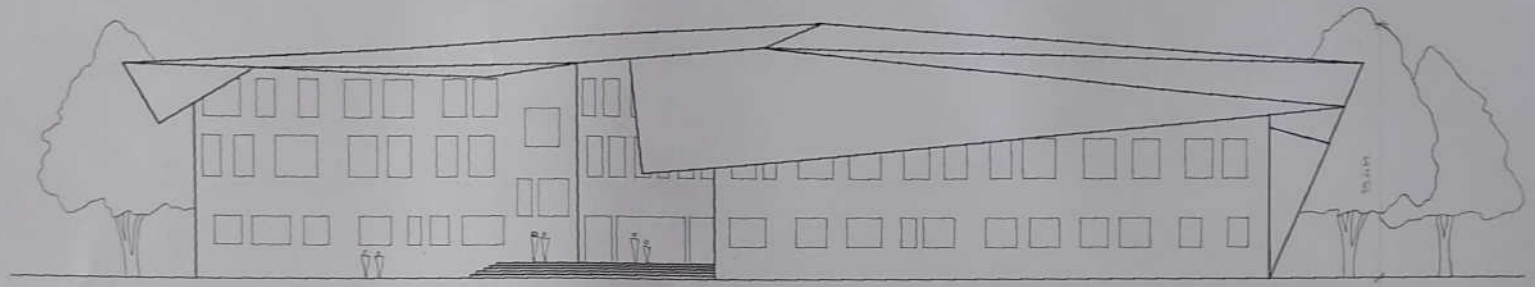

WEST SIDE ELEVATION


SCALE-1:150

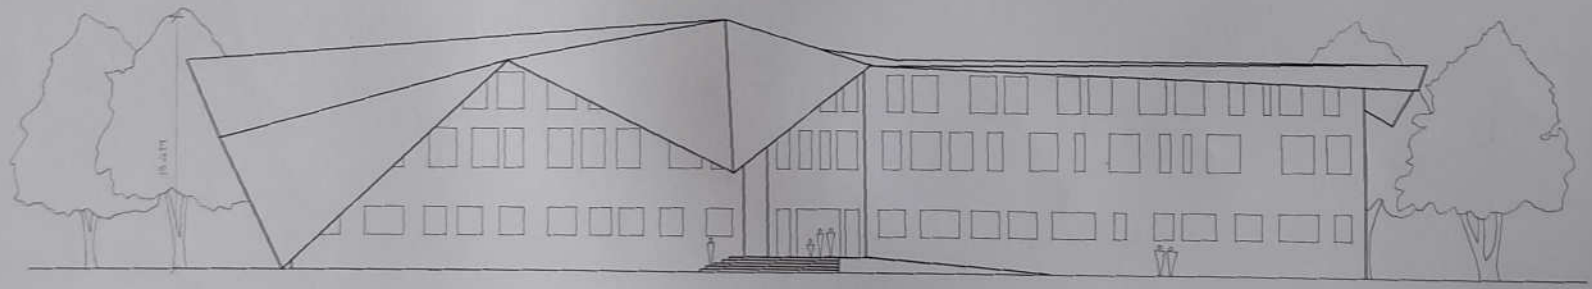

EAST SIDE ELEVATION


SCALE-1:150

SIGN AND STAMP

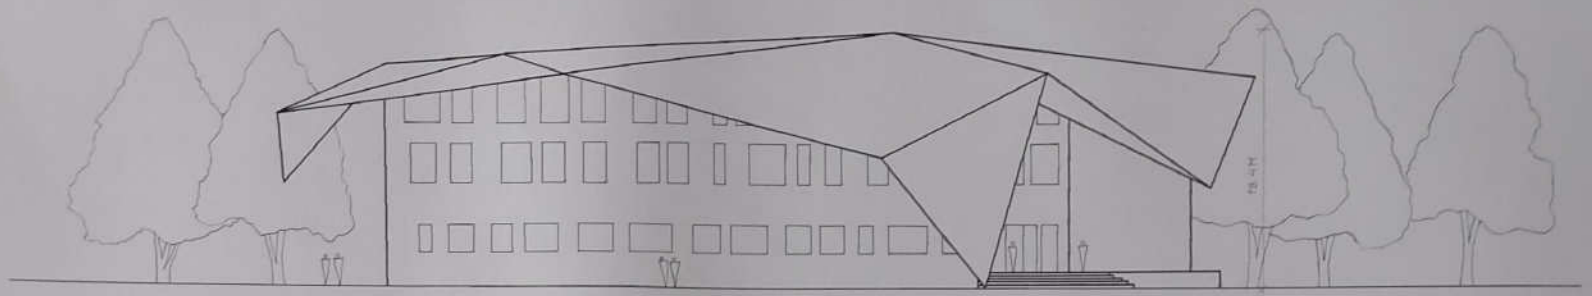

SOUTH SIDE ELEVATION


SCALE- 1:150

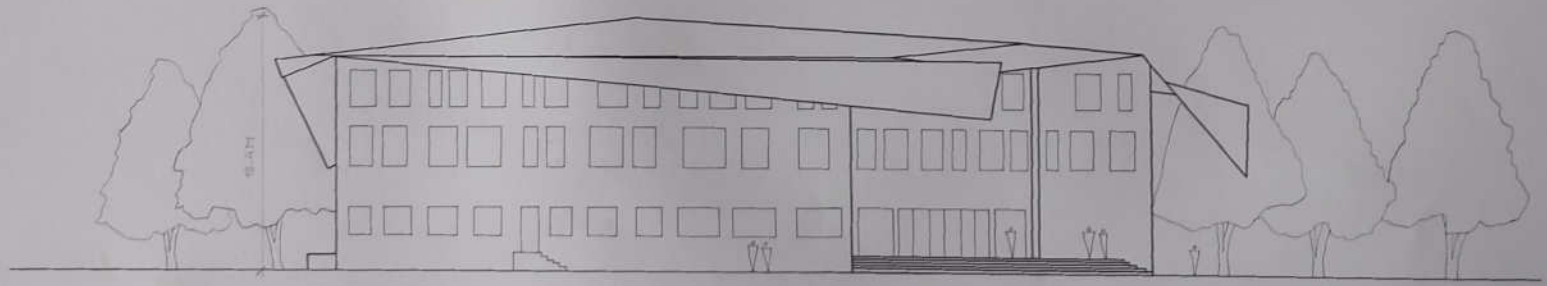

NORTH SIDE ELEVATION


SCALE- 1:150


SIGN AND STAMP

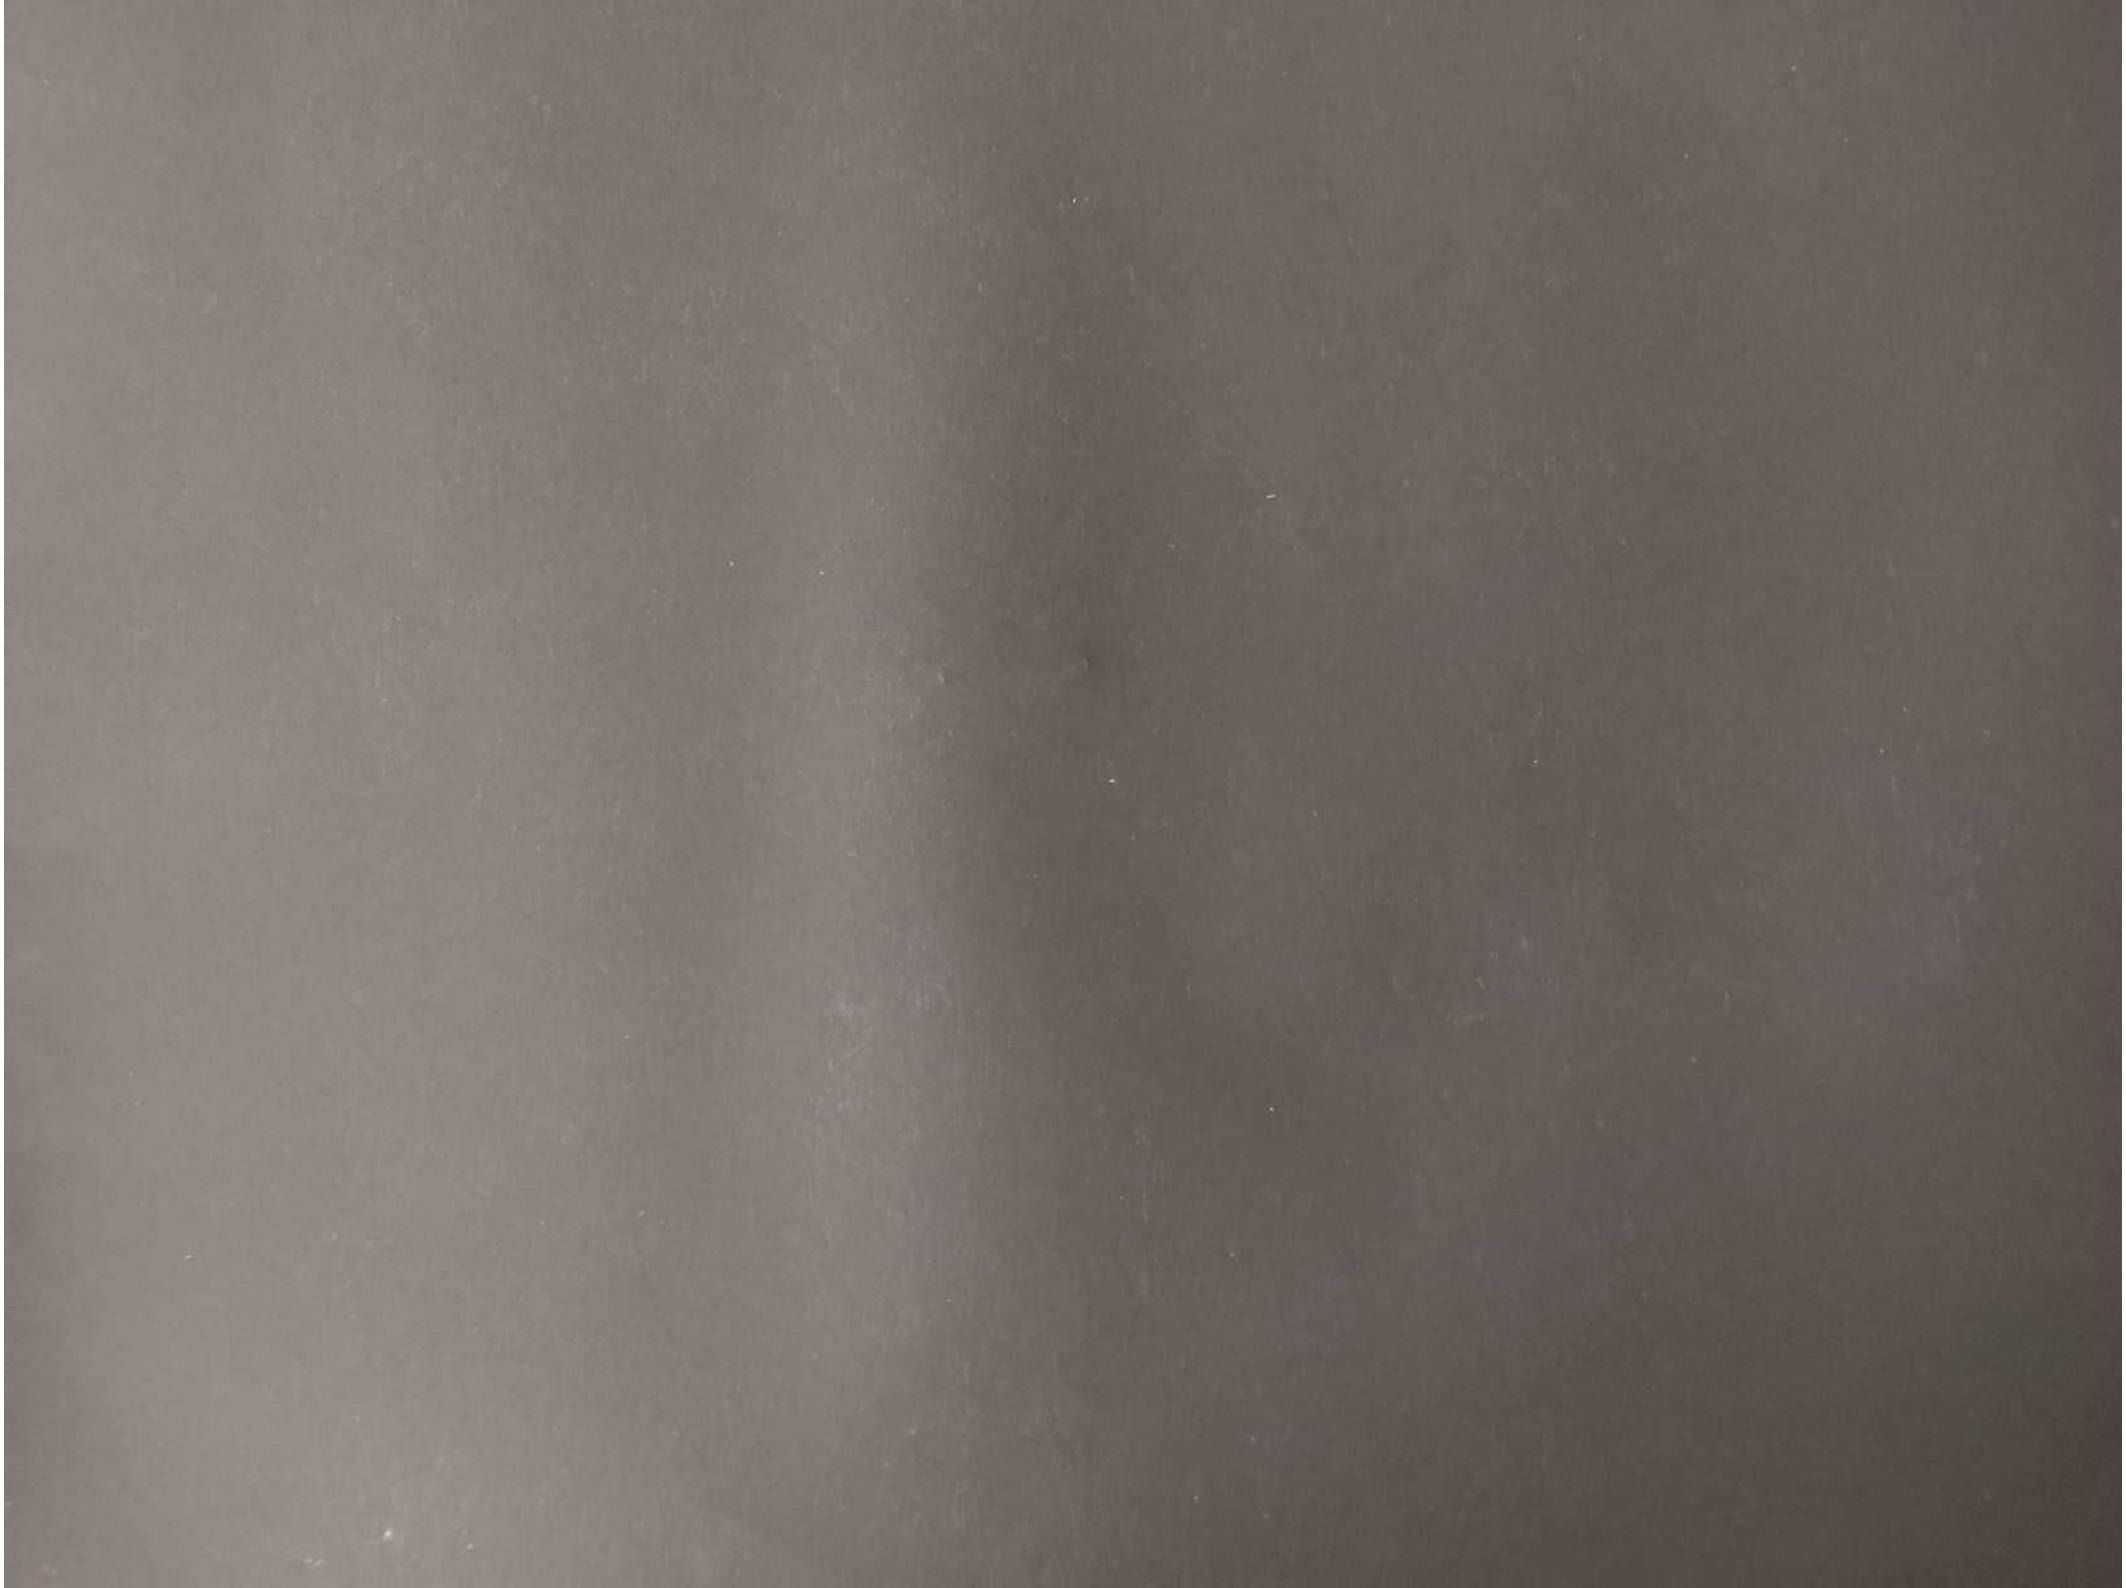

LIBBABY

BUBBLE DIAGRAM, CONCEPT

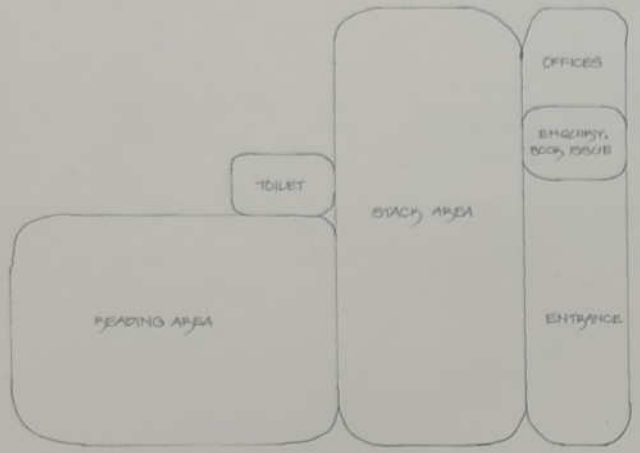


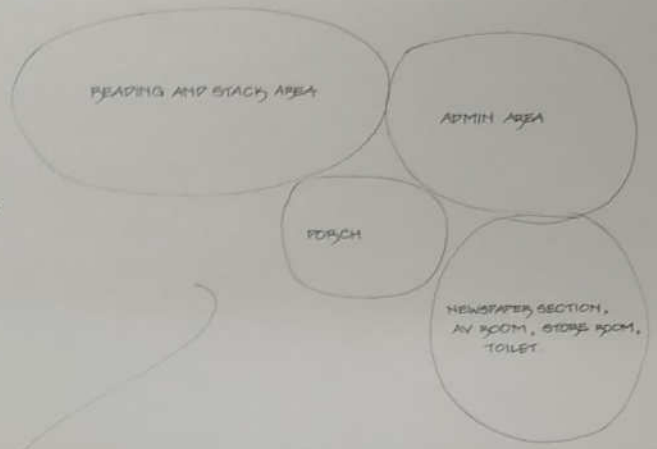






SITE PLAN SCALE- 1:200

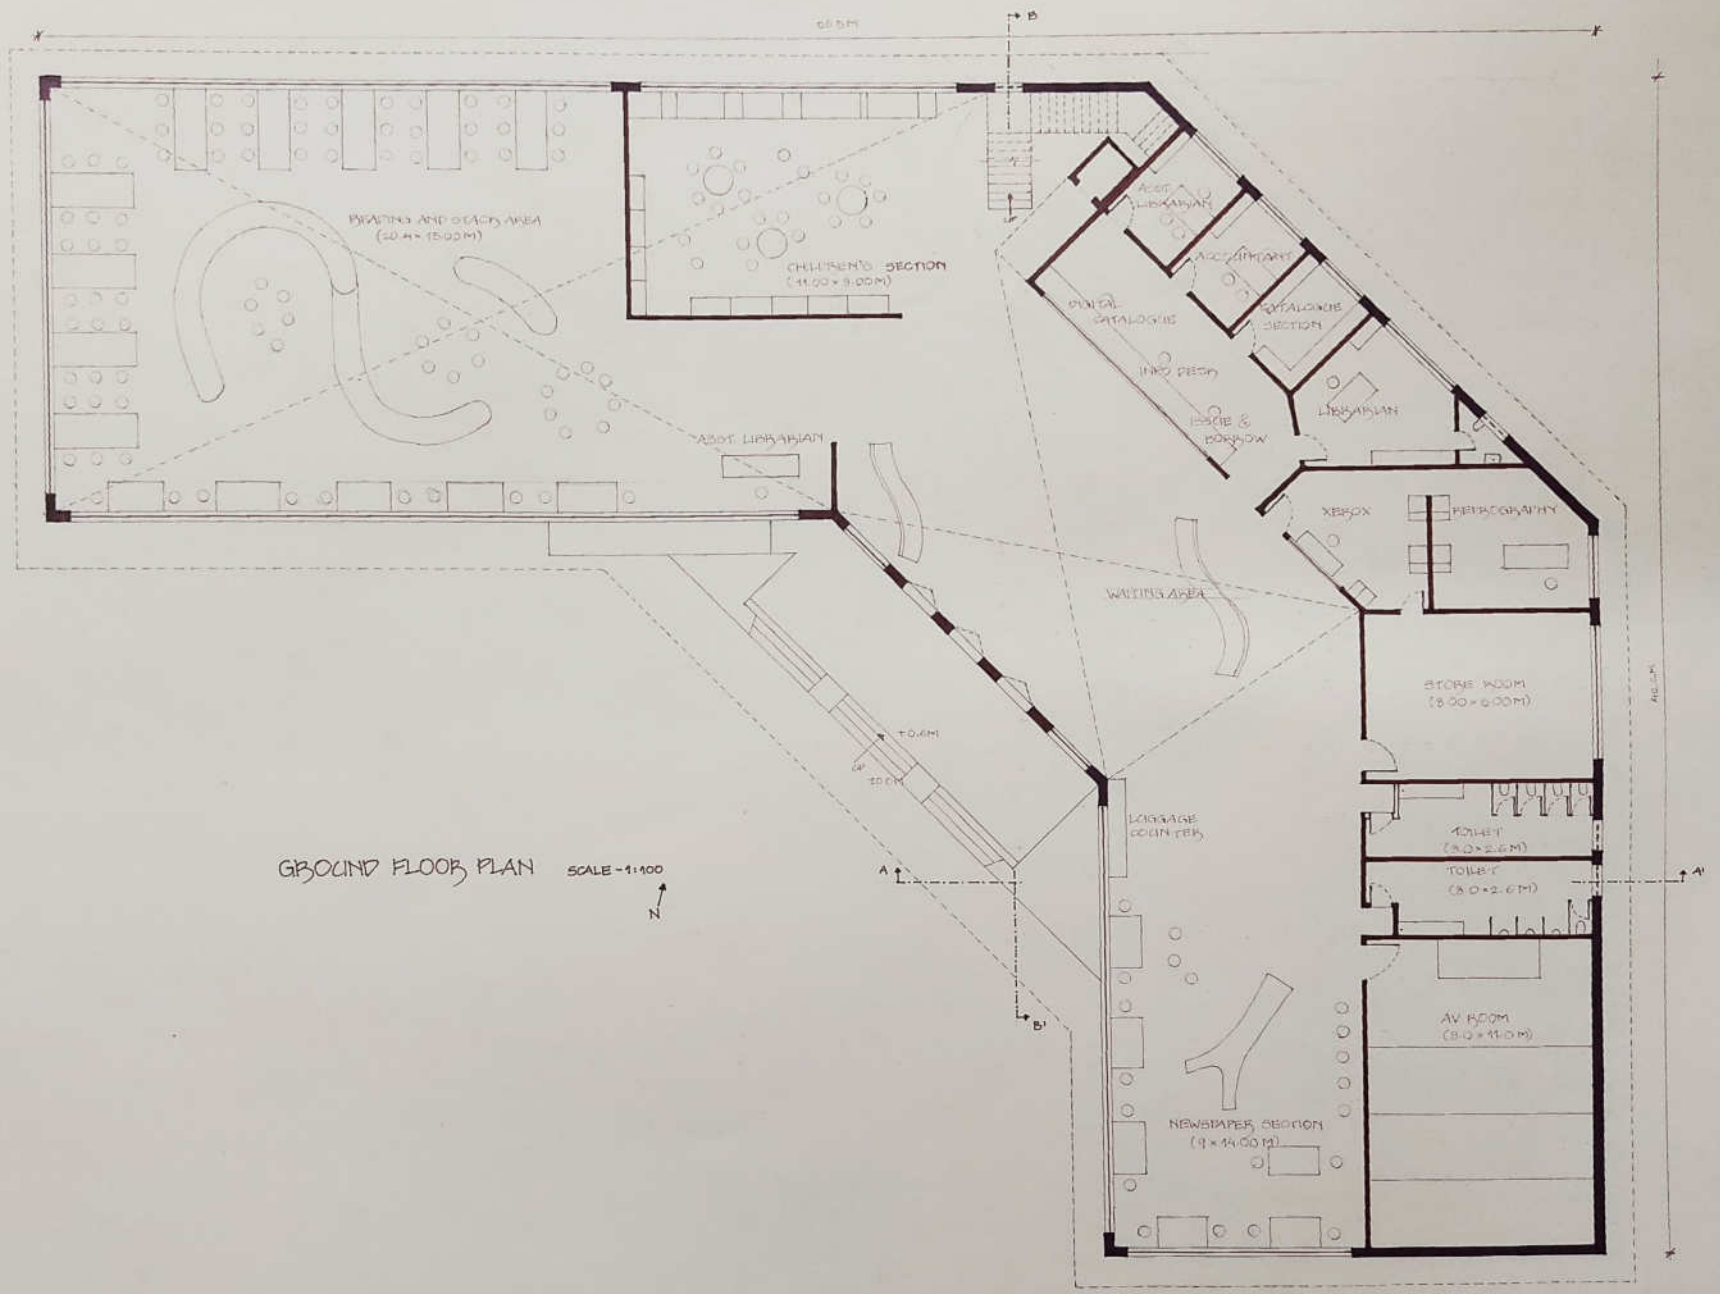

B
B'
A
A'
READING AND BEACH AREA
(50.4m × 15.00m)
CHILDREN'S SECTION
(11.00 × 9.00m)
ASST. LIBRARIAN
ACCOUNTANT
DIGITAL CATALOGUE
CATALOGUE SECTION
INFO DESK
ISSUE & BORROW
LIBRARIAN
XEROX
REPROGRAPHY
WAITING AREA
STORE ROOM
(8.00 × 6.00m)
LUGGAGE COUNTER
TOILET
(3.0 × 2.6m)
TOILET
(3.0 × 2.6m)
AV ROOM
(8.0 × 11.0m)
NEWSPAPER SECTION
(9 × 14.00m)
+0.6m
20.0m
GROUND FLOOR PLAN
SCALE - 1:100
N

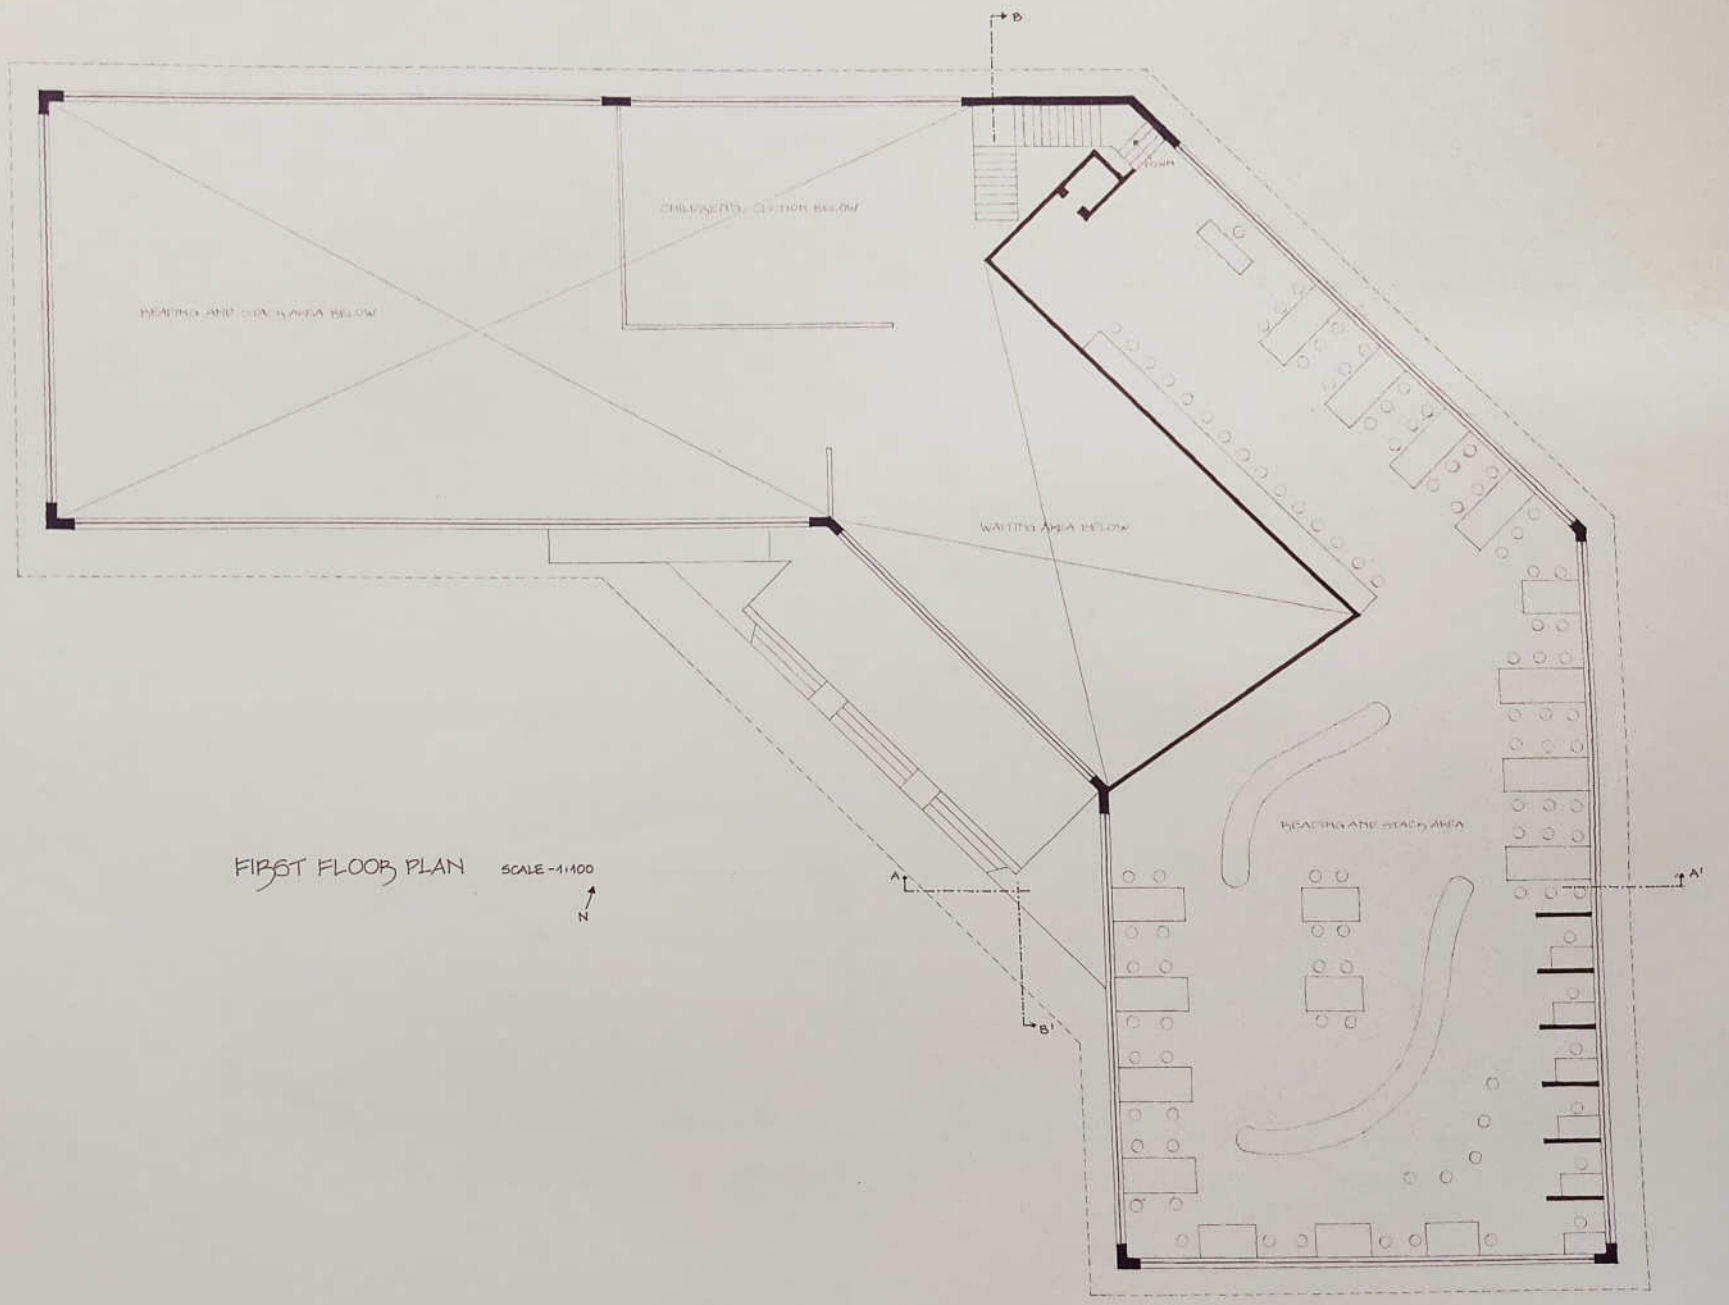


FIRST FLOOR PLAN SCALE - 1:100




SECTION AA' SCALE 1:100

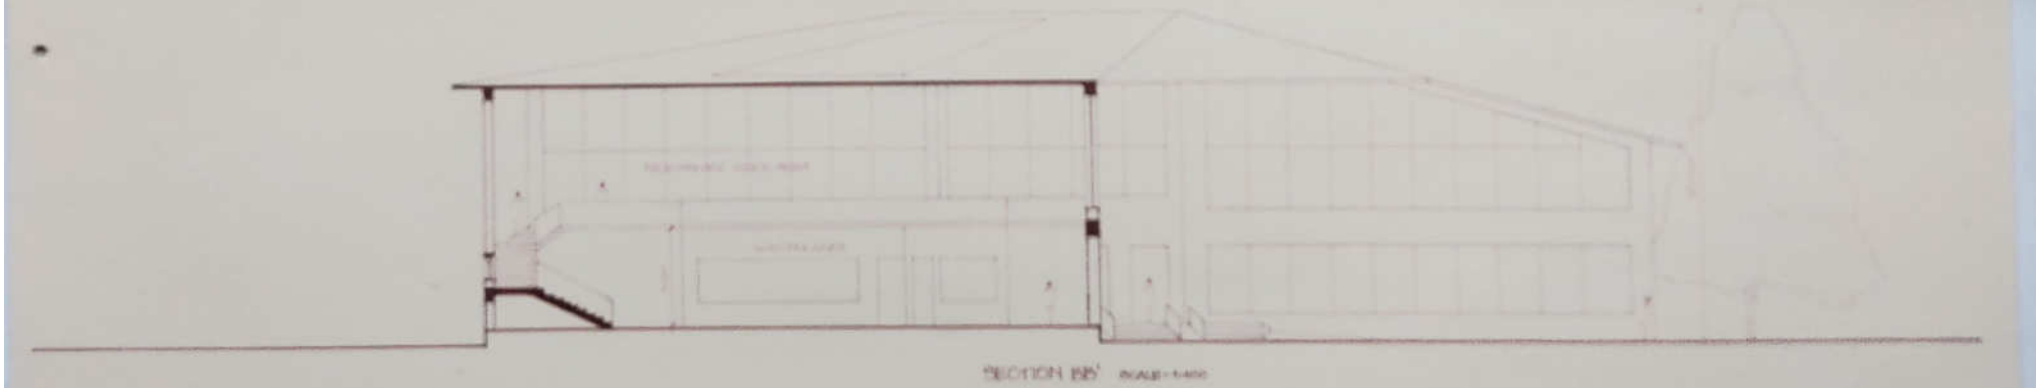


SECTION BB' SCALE 1:100

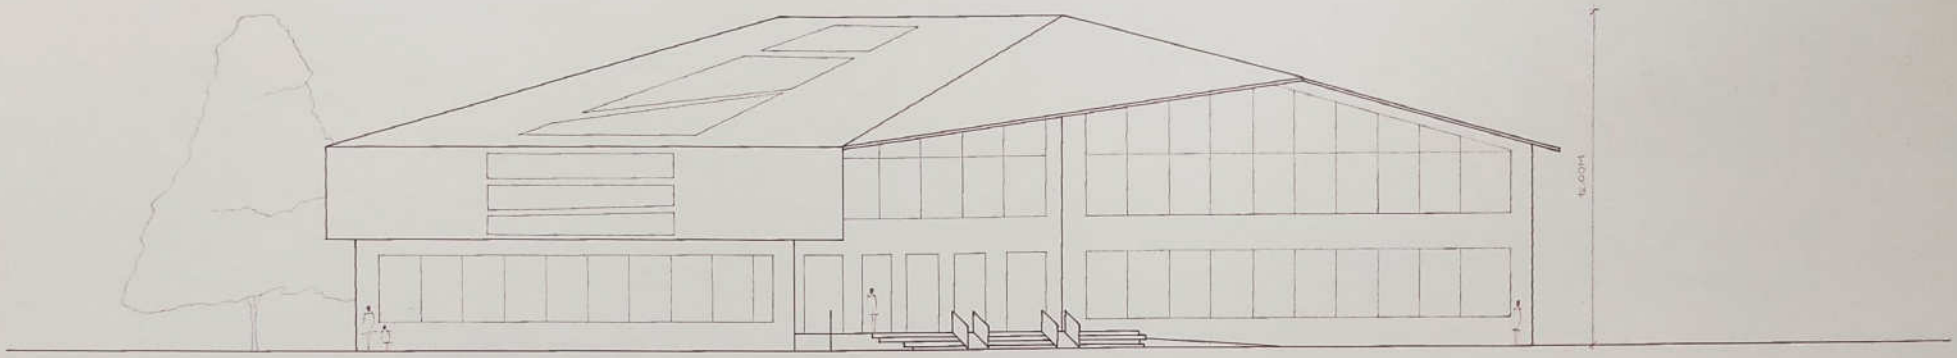


WEST-SIDE ELEVATION SCALE-1:100

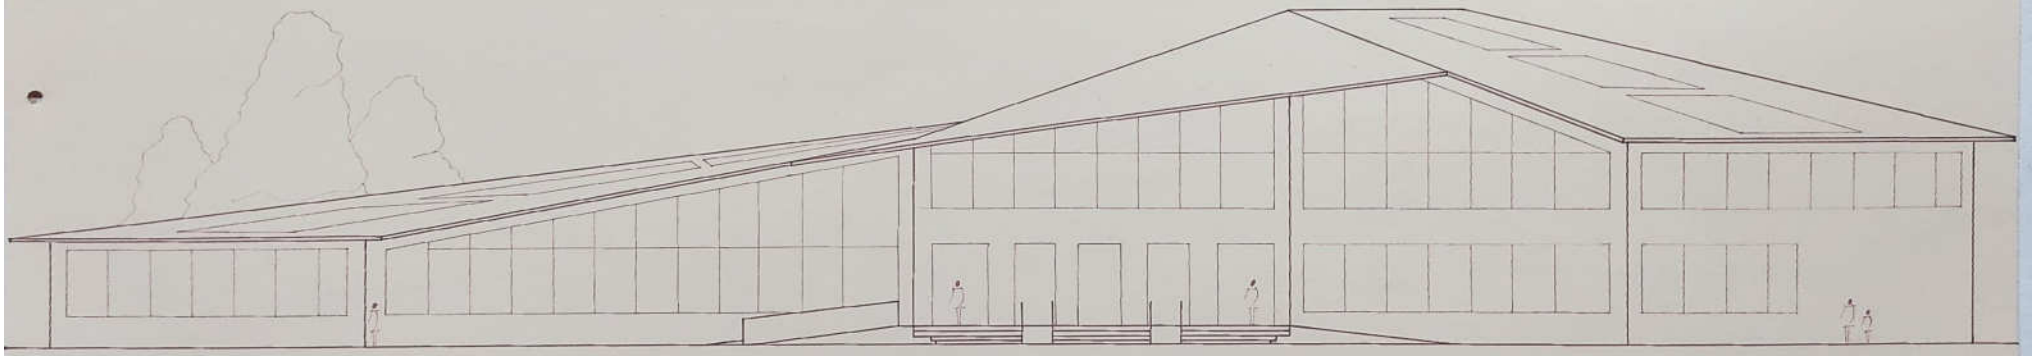

SOUTH-WEST-SIDE ELEVATION SCALE-1:100

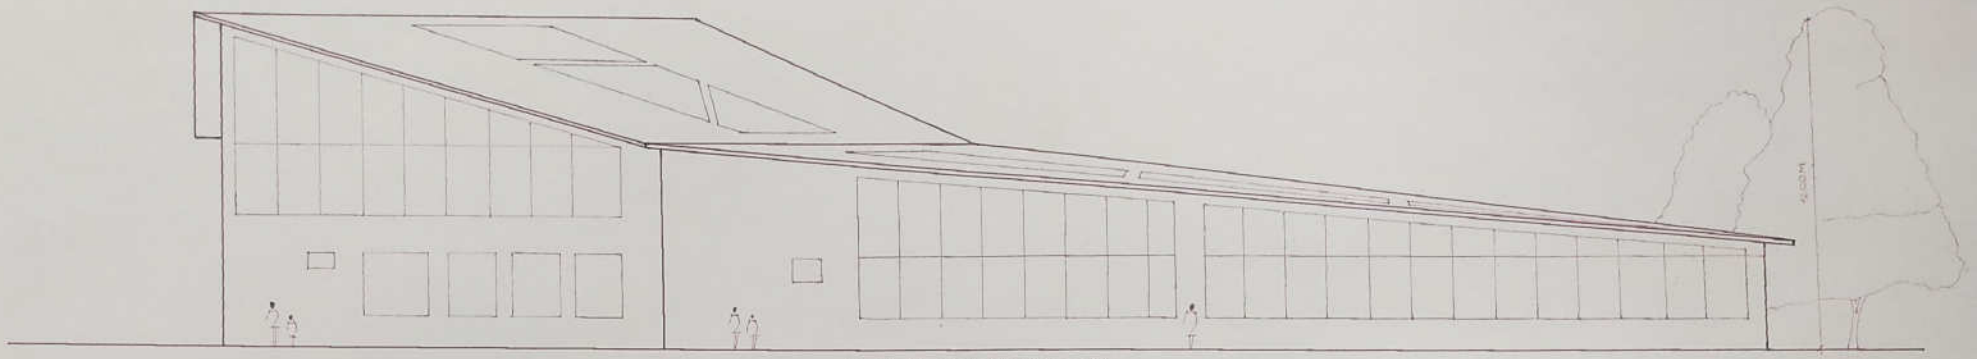

NORTH-SIDE ELEVATION SCALE-1:100

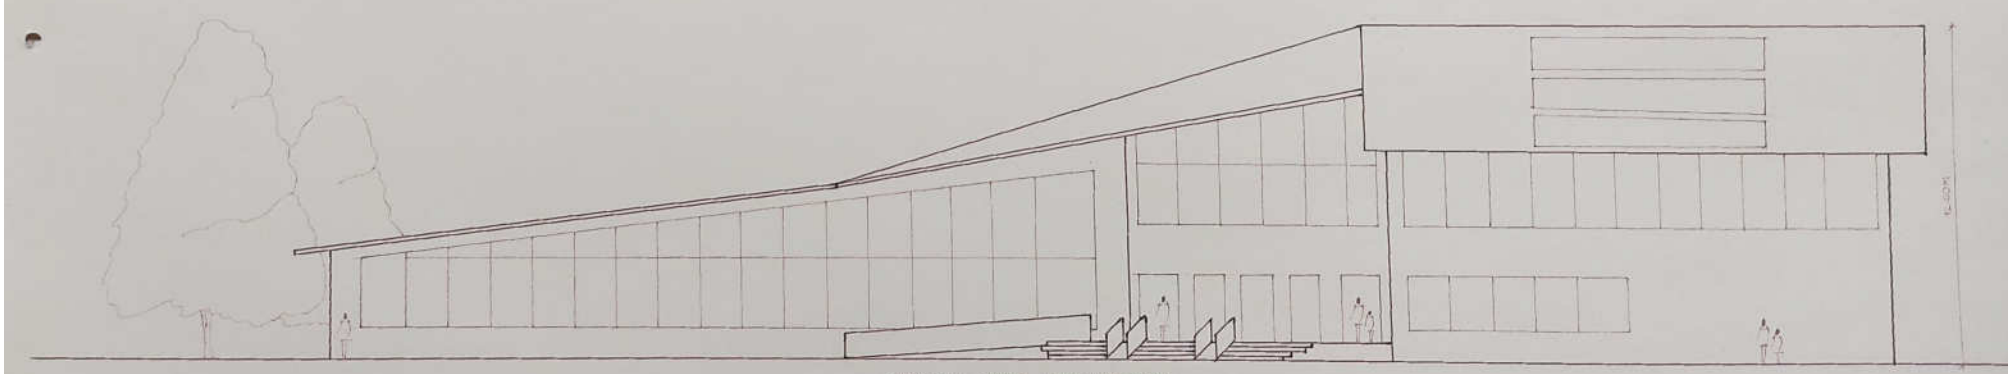

SOUTH-SIDE ELEVATION SCALE-1:100


EXHIBITION CENTRE




SITE PLAN SCALE-1:200

N


DATA COLLECTION.

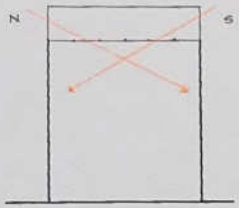


INDIRECT LIGHT FILTERED THROUGH SUSPENDED GLASS CEILING.

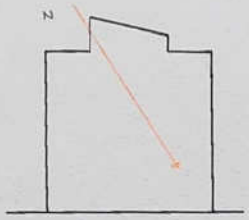


LIGHTING OF DISPLAY FROM ROOFLIGHT

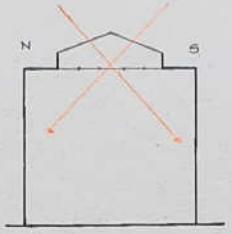


INDIRECT LIGHTING FILTERED THROUGH SUSPENDED GLASS CEILING.

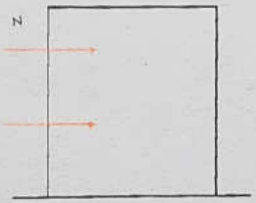


SIDE LIGHTING FROM NORTH.

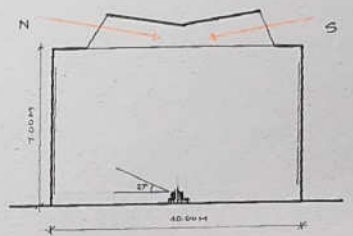


WELL LIT DISPLAY ROOM ACCORDING TO BOSTON TEST.

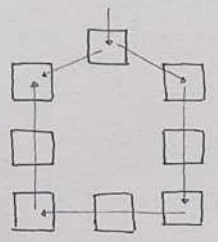


BOUND TOGETHER

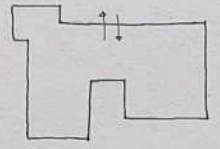


OPEN PLAN

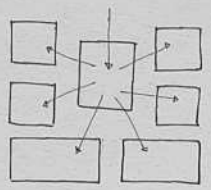


MAIN AND SIDE BOOMS

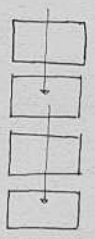

LINEAR CHAINING

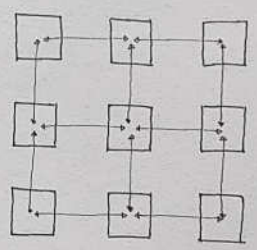


LABYRINTH

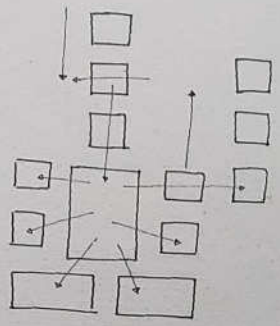


COMPLEX

SITE ANALYSIS. (CLIMATIC)

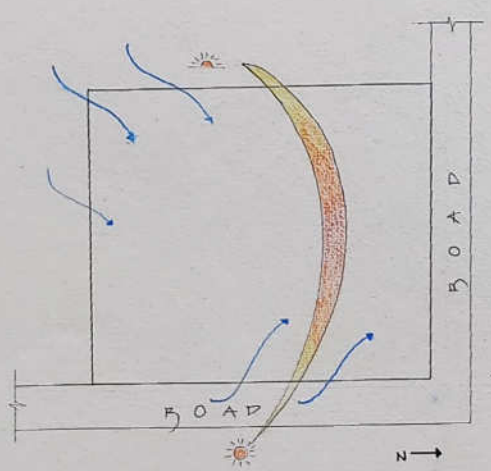


LOCATION - JODHPUR
CLIMATE - HOT AND DRY
TEMPERATURE - MAX - 42°C
MIN. - 25°C
PRECIPITATION - 200 MM / YEAR.


ZONING.

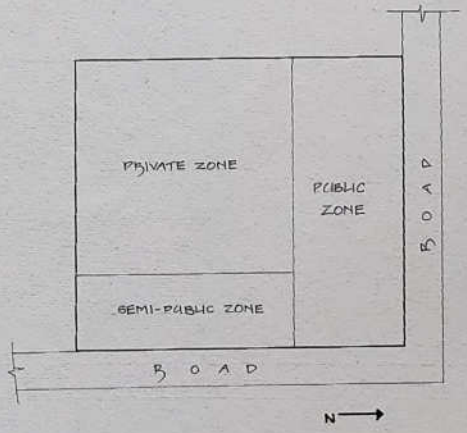

BUBBLE DIAGRAM , CONCEPT

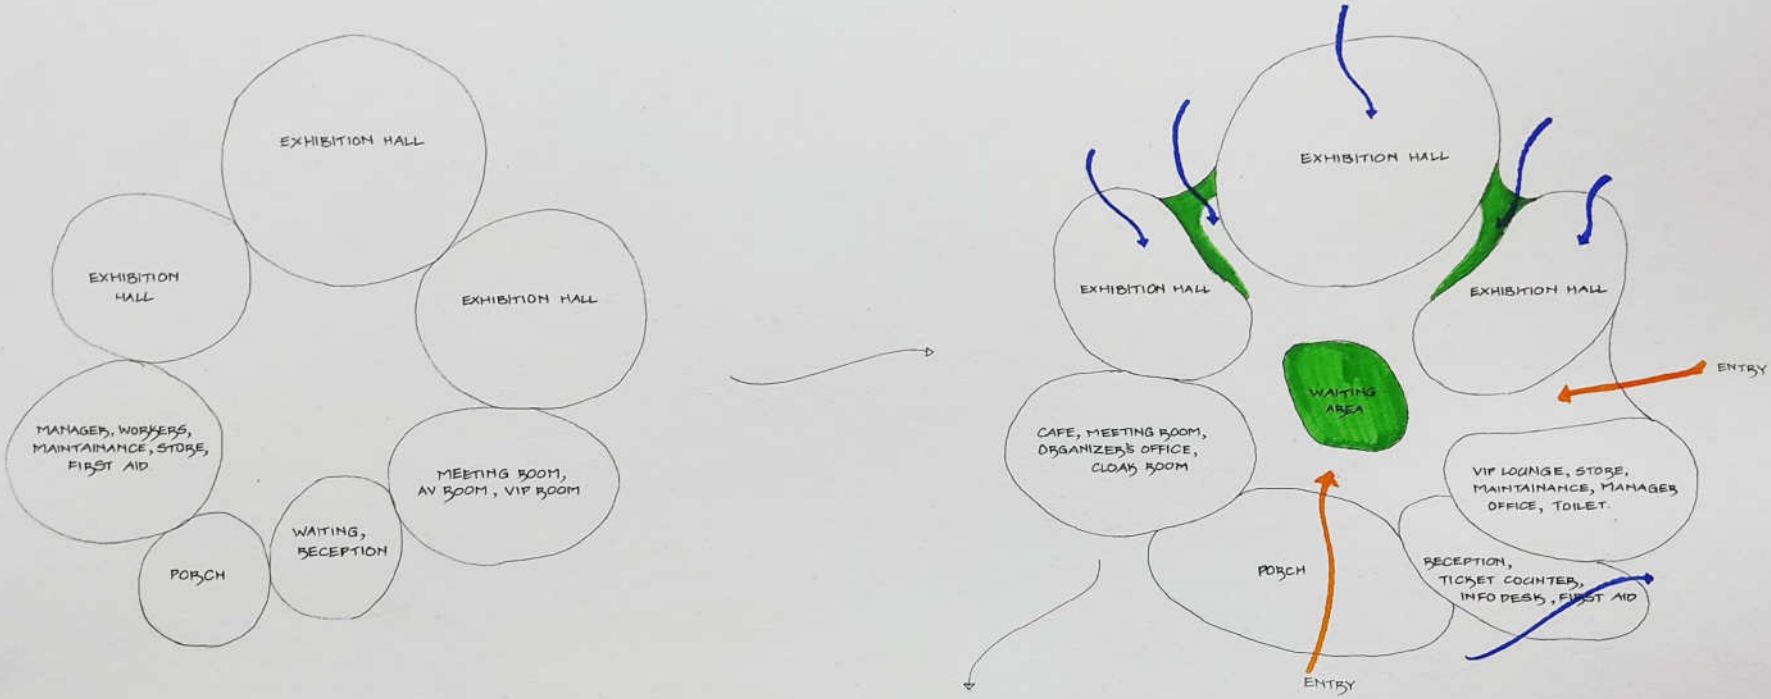




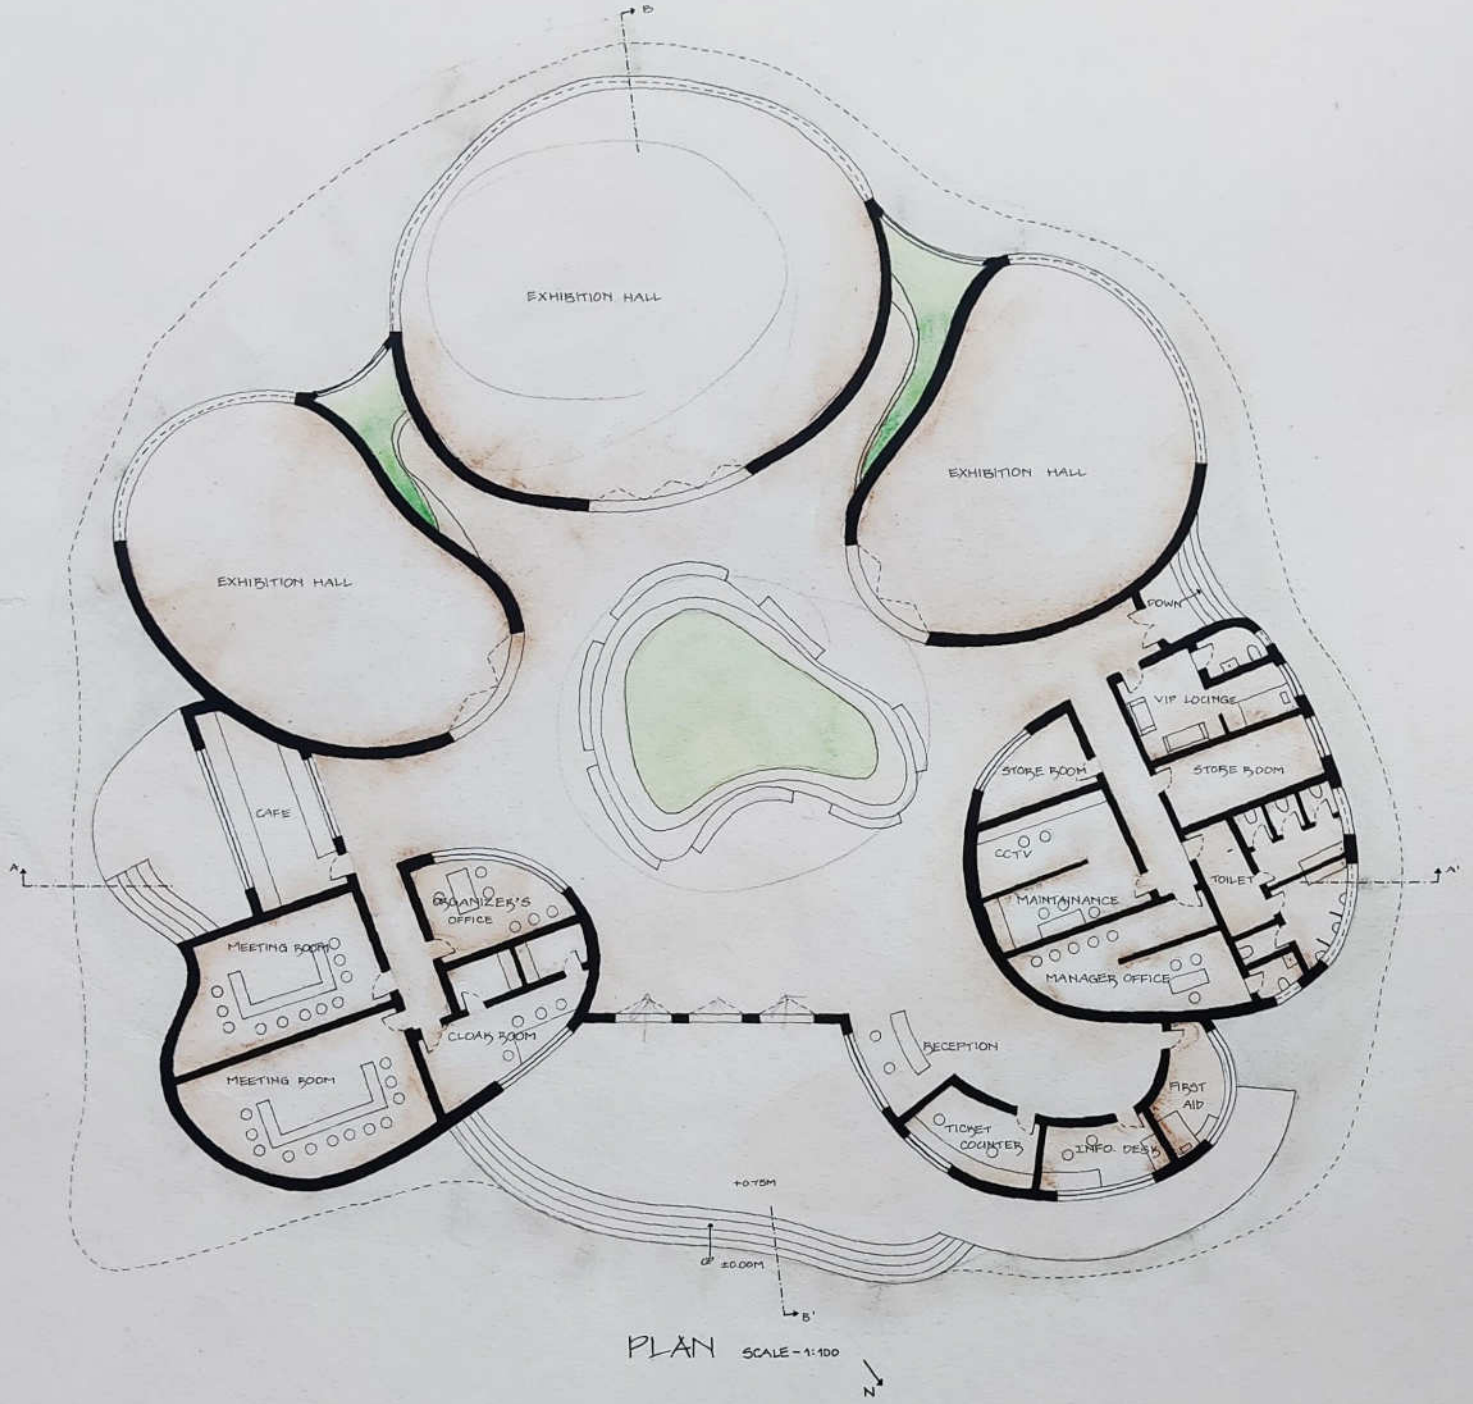


PLAN SCALE - 1:100




SECTION AA' SCALE - 1:100

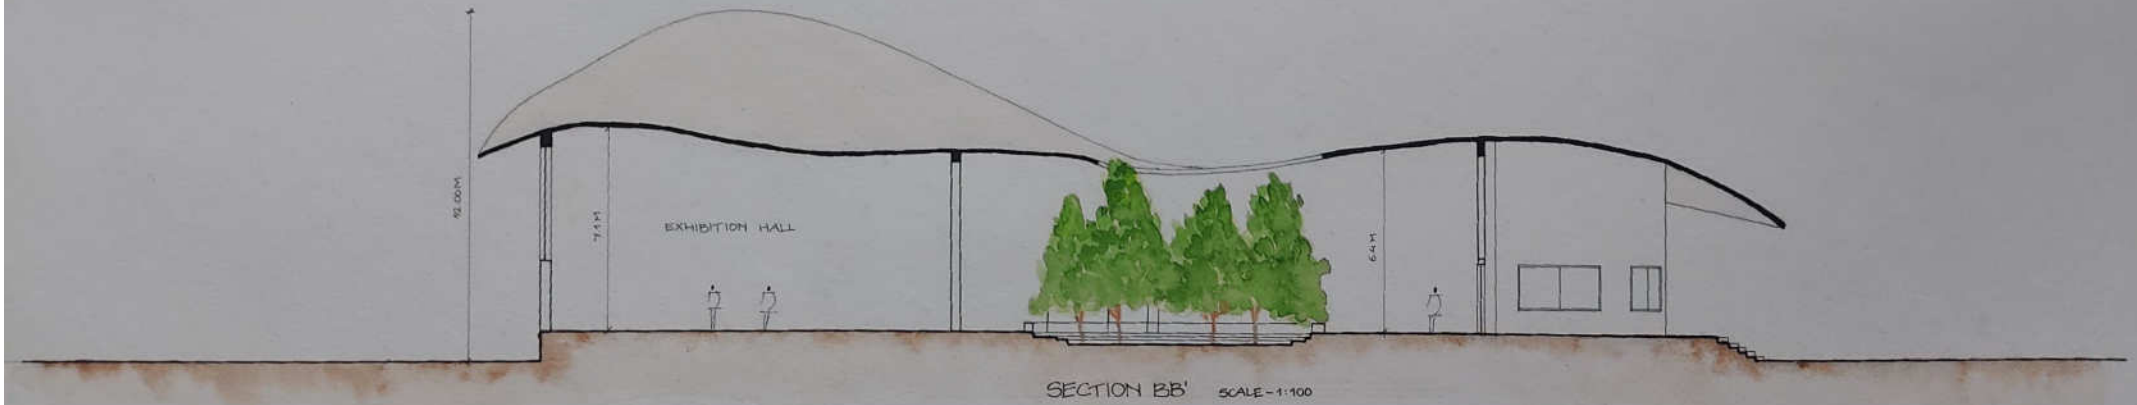


SECTION BB' SCALE - 1:100

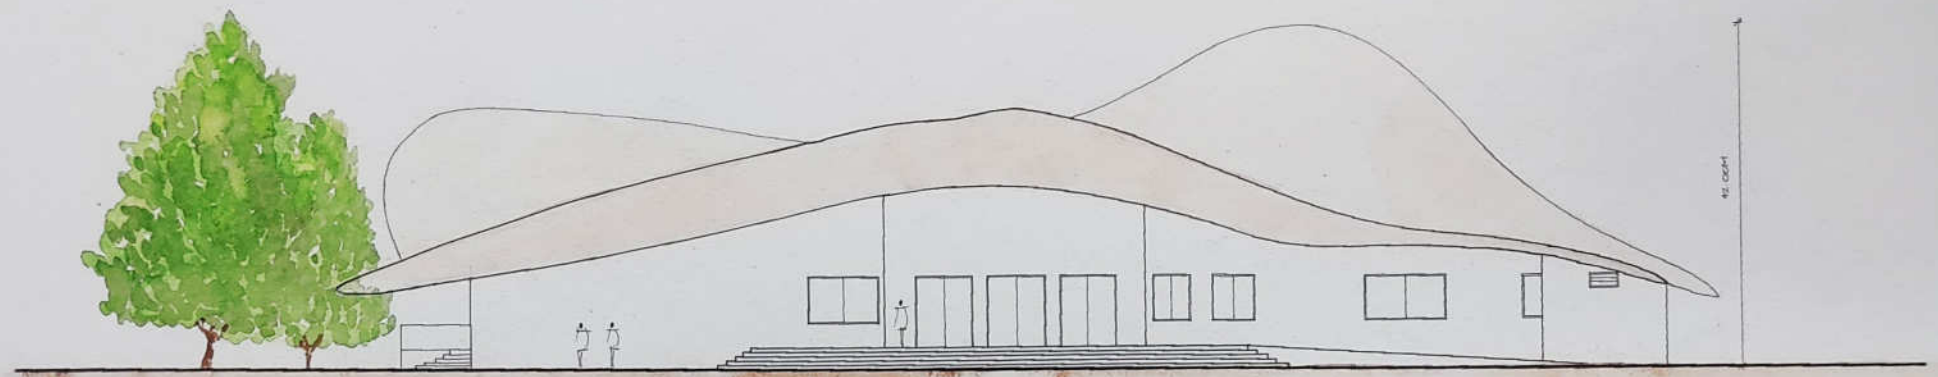


NORTH SIDE ELEVATION SCALE-1:100

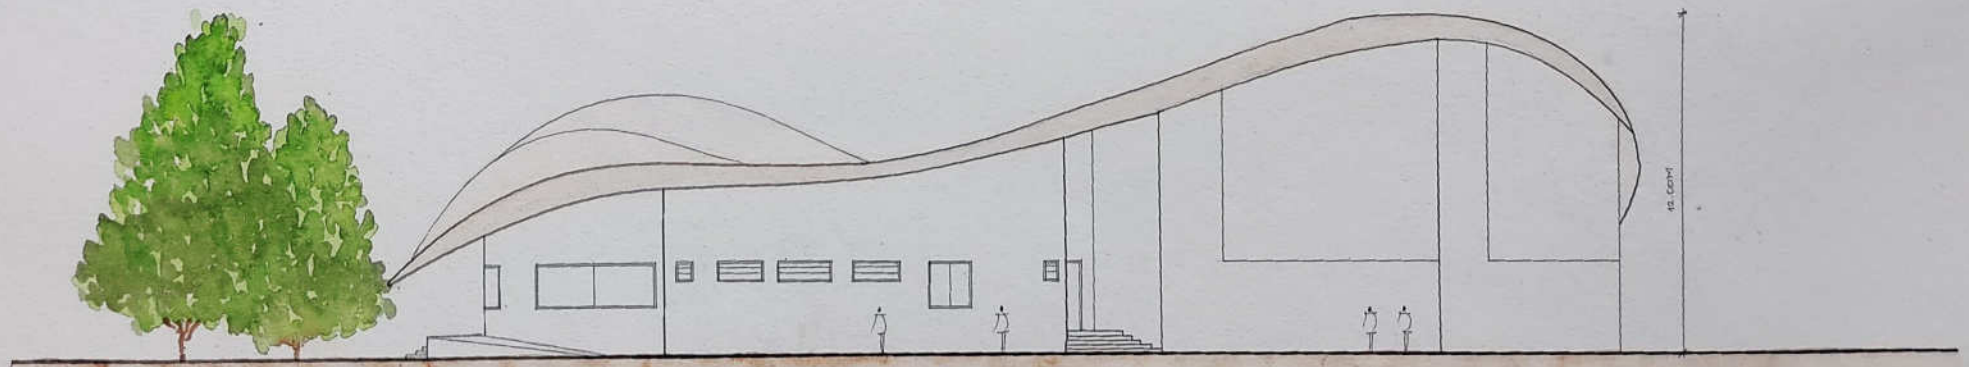

WEST SIDE ELEVATION SCALE-1:100

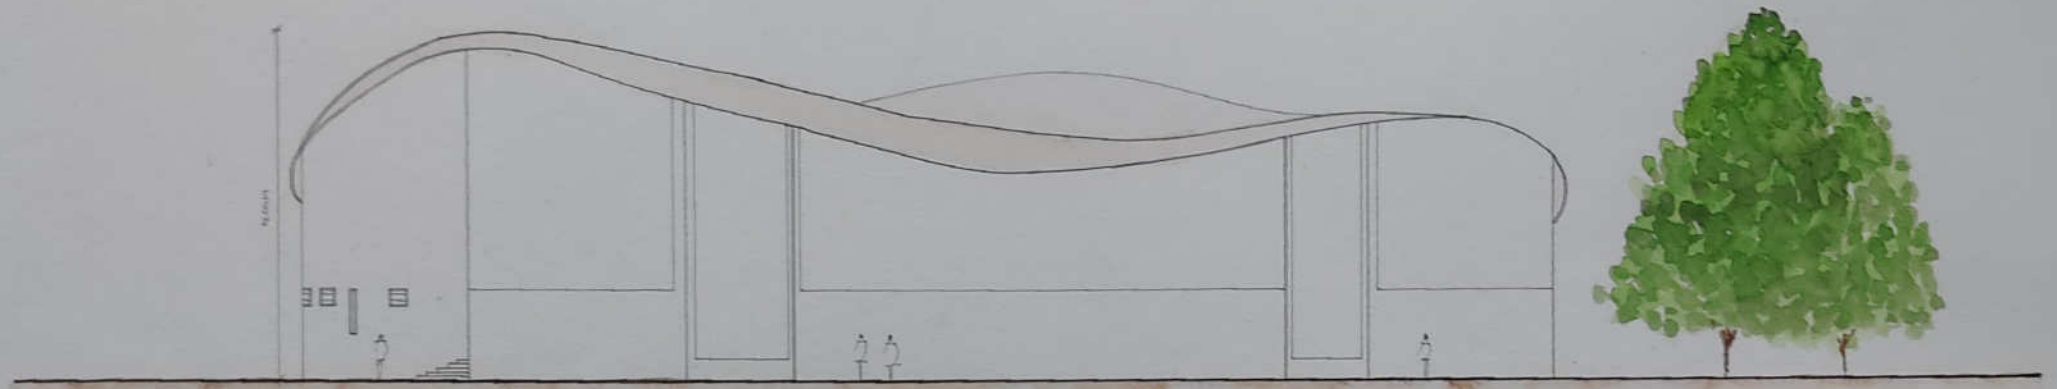

SOUTH SIDE ELEVATION SCALE-1:100

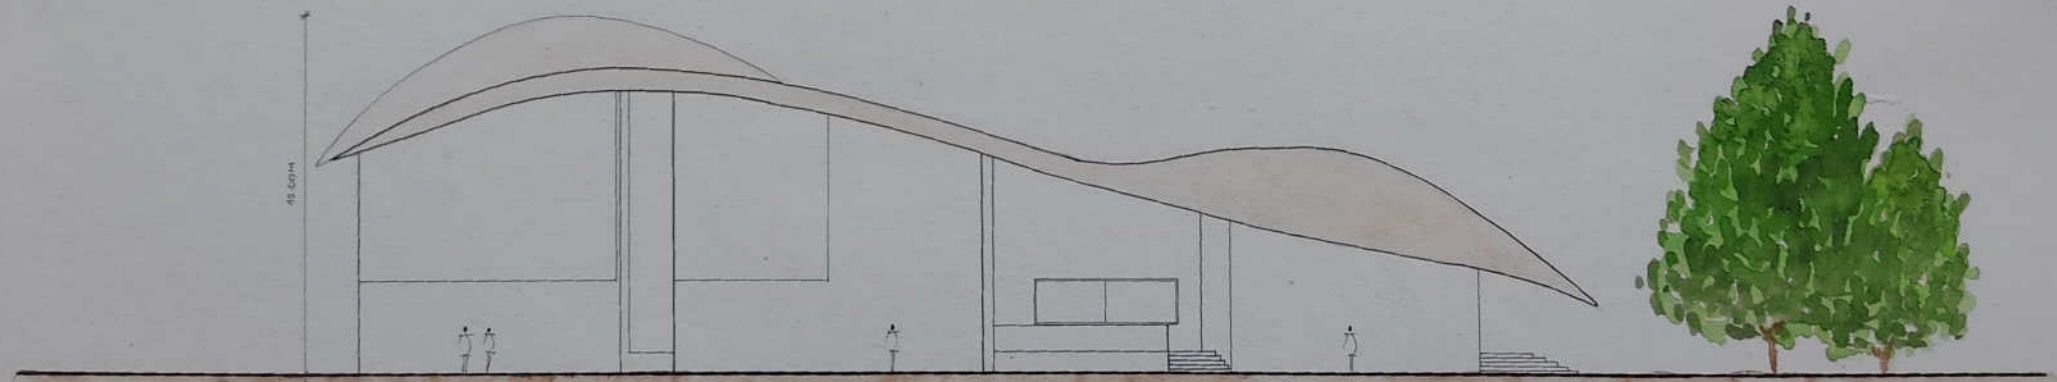


EAST SIDE ELEVATION SCALE-1:100


Shopping Complex

Concept - Easy Go Around.


STOP AND SHOP CONCEPT MERGING INTO THE PARK AND SHOP CONCEPT. USUALLY PEOPLE HAVE TO PARK FAR FROM THAT ONE SHOP THAT THEY ACTUALLY CAME FOR, SO TO MAKE IT QUICK AND EASYILY ACCESSIBLE GIVING PARKING NEAR THE SHOPS. SO THAT THE CUSTOMERS CAN MOVE FASTER, IT HELPS AND ALSO SAVES TIME

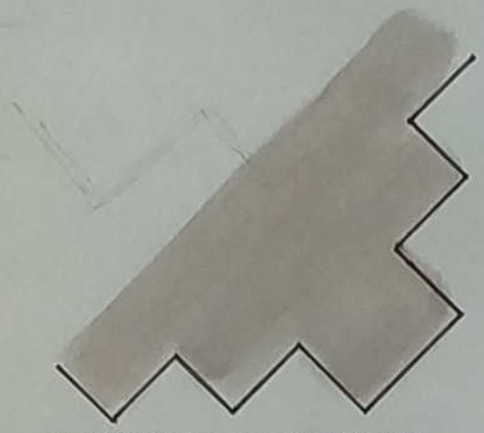

DEVELOPEMENT OF FORM IN PLAN

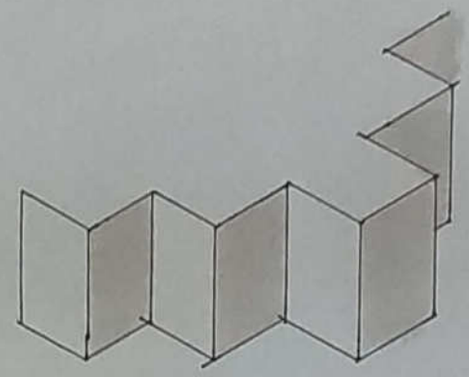

DEVELOPED SHAPE THAT CONTAINS MULTIPLE CUBOIDS IN SUCH AN ARRANGEMENT THAT IT FORMS AN INTERESTING FORM

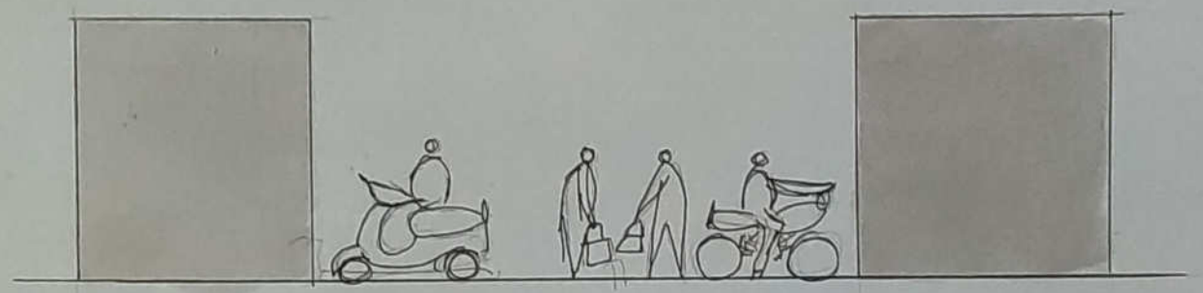

PARK AND SHOP IS THE QUICK WAY OF SHOPING TAKES VERY LITTLE TIME, SAVES THE TIME OF WALKING FROM ALL OVER THE SEPERATE PARKING.

GREEN AND GLASS -

THE VERY ASTHETIC COMBINATION OF GREEN FACADE AND THE GLASS FACADE GIVES A PROFESSIONAL LOOK TO A SHOPPING (COMMERCIAL) COMPLEX. THE UNUSUALITY ATTRACTS PEOPLE INTO THE BUILDING.
A GREEN FASADE IS A WALL COMPLETELLY OR PARTIALLY COVERED WITH GREENARY A GREEN FASADE WITH CLIMBING PLANTS USES A TRELLIS SYSTEM TO HOLD THE VINES OF PLANTS THAT ARE ROOTED IN THE GROUND OR CONTAINERS. GREEN FACADES OFFER ECONOMIC, ENVIRONMENTAL, ASTHETIC AND PHYSIOLOGICAL BENEFITS TO THE URBAN ENVIRONMENT.
GREEN ARCHITECTURE IS A PHILOSOPHY FOCUSED ON DESIGNING THE BUILDINGS WITH THE LOWEST POSSIBLE NEGATIVE IMPACT ON THE SURROUNDING ENVIRONMENT BY USING SUSTAINABLE MATERIALS AND ENERGY SOURCES IN CONSTRUCTION.


THE TRANSPERENT NATURE OF GLASS ALLOWS A BUILDING'S INTERIOR TO BE VISIBLE FROM THE OUTSIDE, WHICH CAN ADD TO THE ASTHETIC APPEAL OF THE BUILDING. NATURAL LIGHT : GLASS FACADES ALLOW DAYLIGHT TO ENTER THE BUILDING, MAKING IT MORE AIRY AND BRIGHT, REDUCING THE NEED FOR ARTIFICIAL LIGHTING DURING THE DAY.
THE USE OF GLASS IN THE EXTERIOR FACADES PROVIDED MORE LIGHT AND A GOOD AMBIENCE TO THE OCCUPANT OF THE BUILDING WHICH GAVE RISE TO THE INCREASING USE OF GLASS. GLASS WRAPPING UP THE BUILDING EXTERIOR IS CALLED GLASS FACADE.






REFFERENCE IMAGES.

ASPECTS REFERRED WHILE DESIGNING (WITH GLASS).
- ORIENTATION
- COLOUR AND TRANSPERENCY
- TEXTURE AND PATTERN
- LIGHTING
- REFLECTIVITY
- FRAMING AND STRUCTURE
- STRENGTH AND SAFETY
- THICKNESS
- CLIMATE CONTROL & ENERGY EFFICIECY
- ACOUSTIC INSULATION
- ULTRAVOILET RAYS
- MAINTAINENCES
- BUILDING STANDARDS
- COST

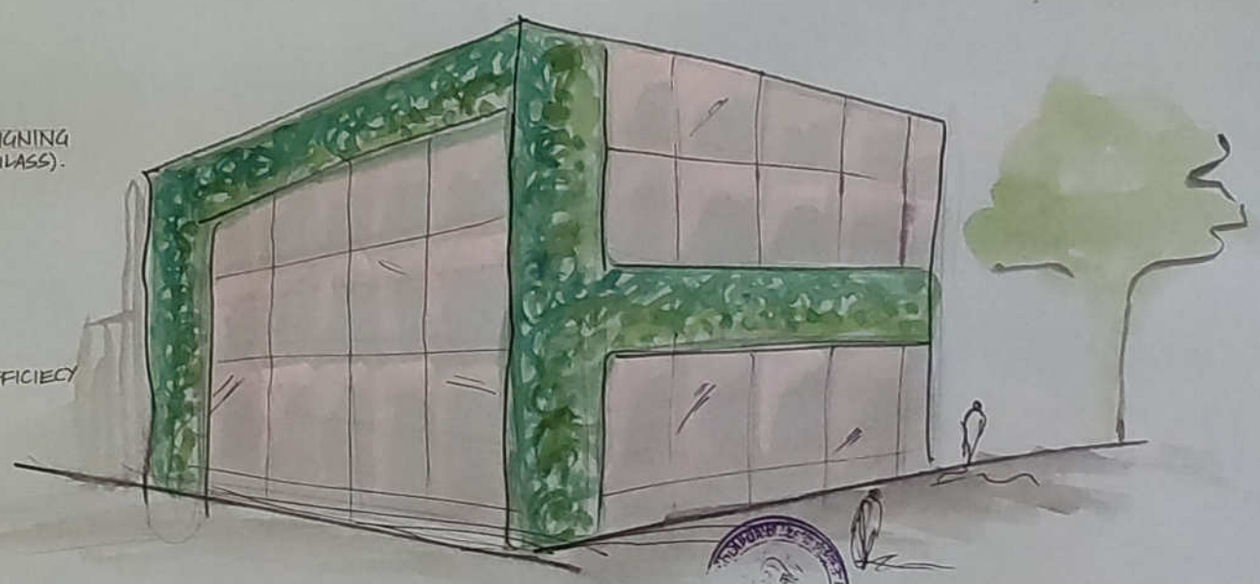

ARCHITECTURAL DESIGN
VAISHNAVI GUNVANT KARBHARI (ROLL NO. 07)
SSSM'S COLLEGE OF ARCHITECTURE, SOLAPUR
SEM-V [B.ARCHITECTURE] III YEAR. 2023.

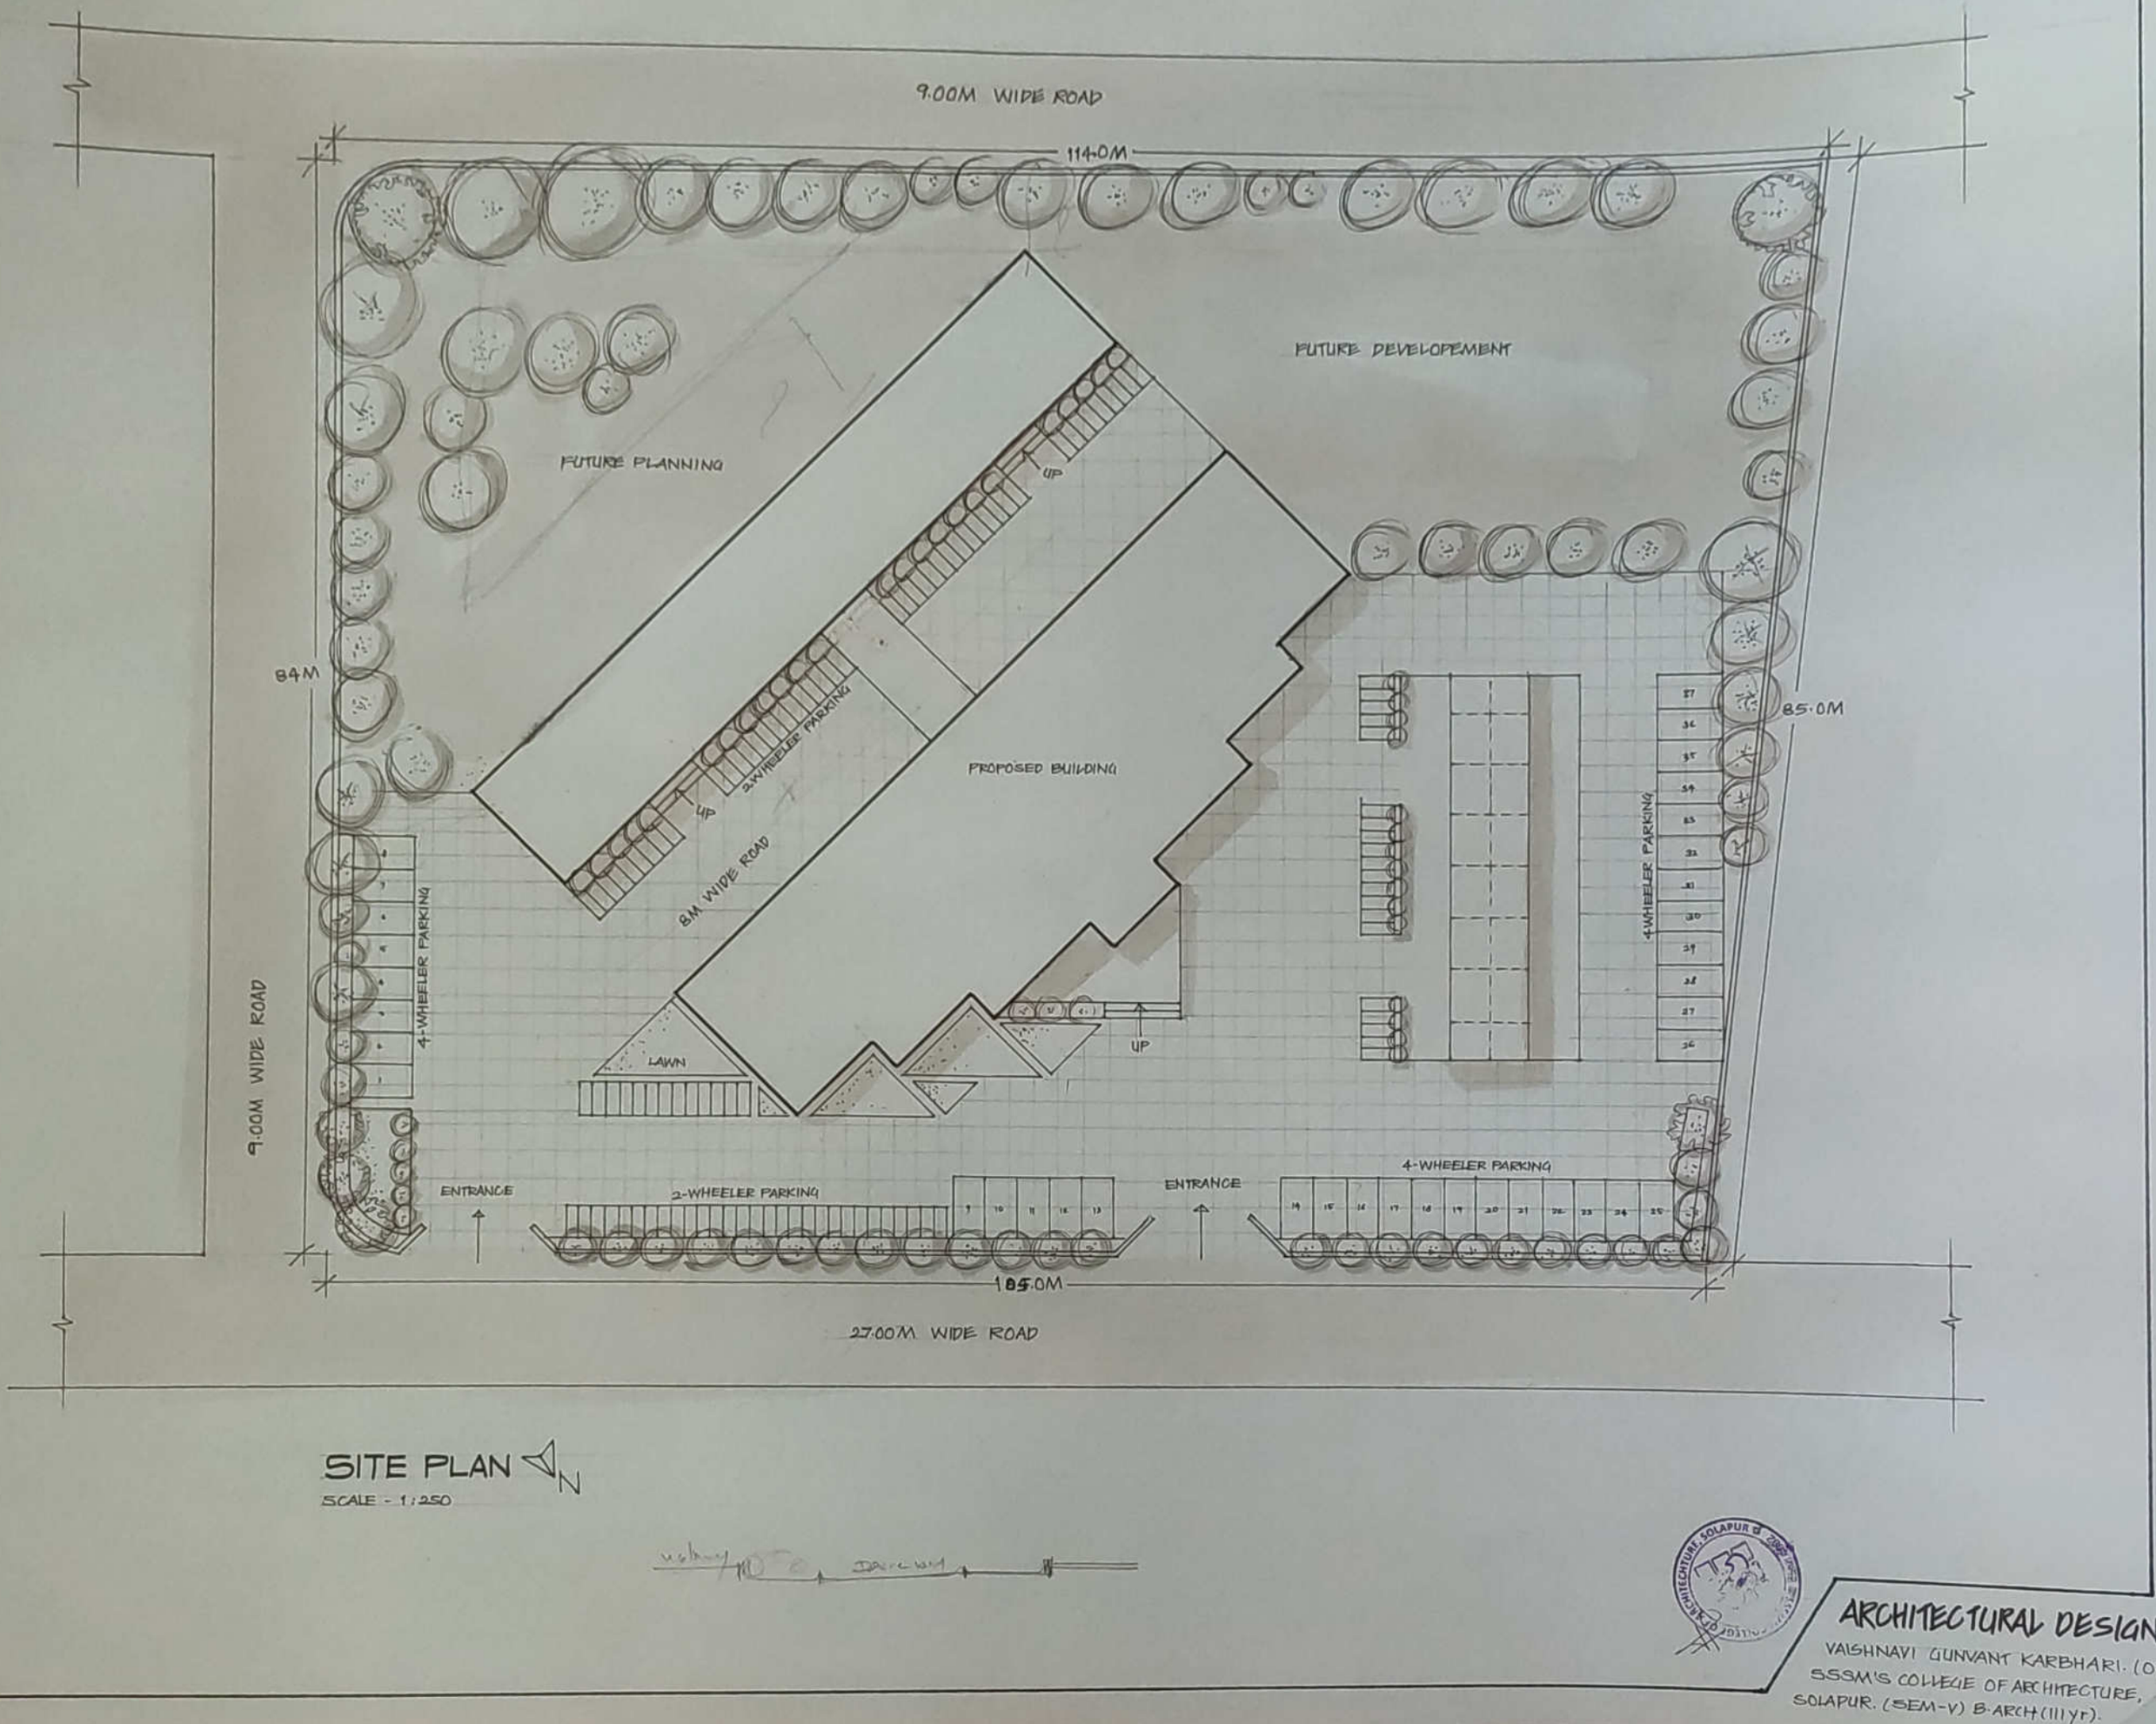


SITE PLAN


SCALE - 1:250

ARCHITECTURAL DESIGN


VAISHNAVI GUNVANT KARBHARI. (07)
SSSM'S COLLEGE OF ARCHITECTURE,
SOLAPUR. (SEM-V) B.ARCH (III yr).

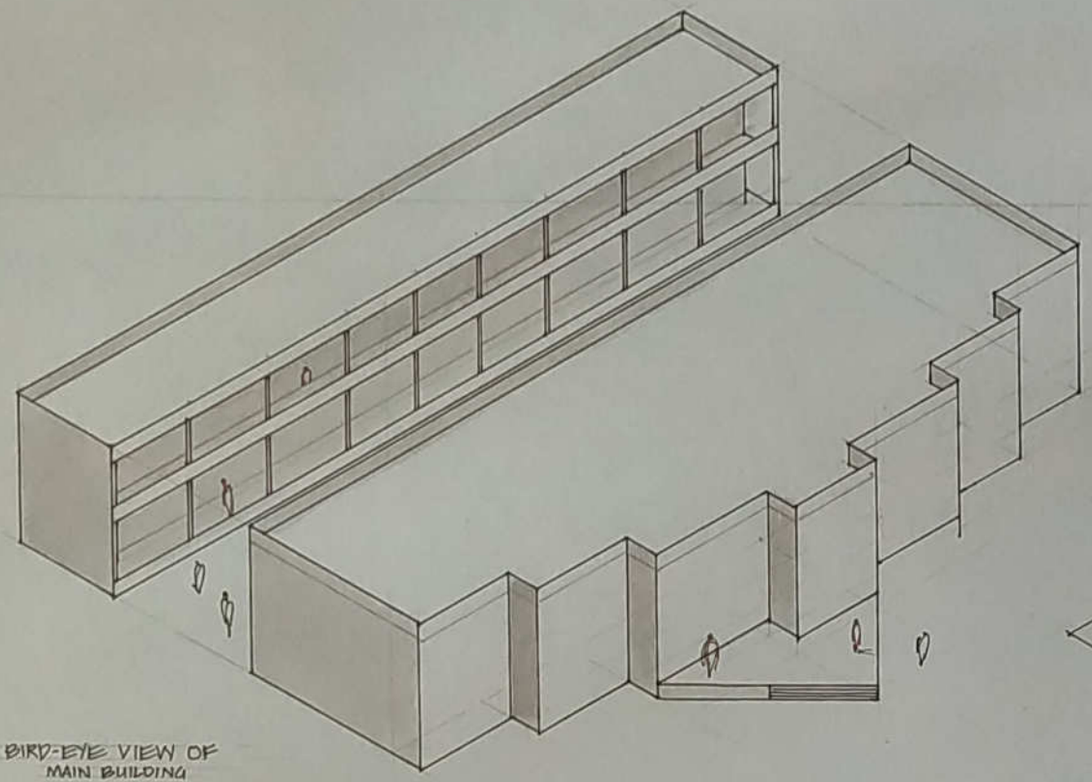


BIRD-EYE VIEW OF
MAIN BUILDING

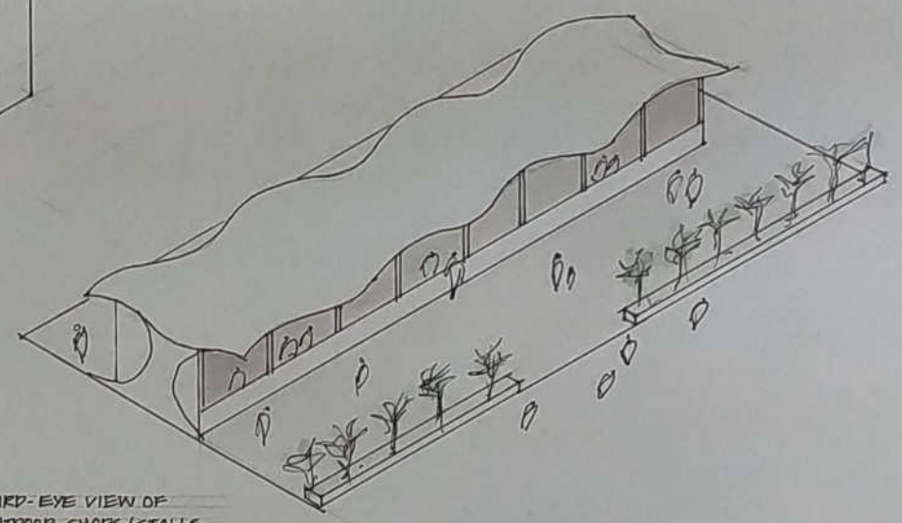

BIRD-EYE VIEW OF
OUTDOOR SHOPS/STALLS.

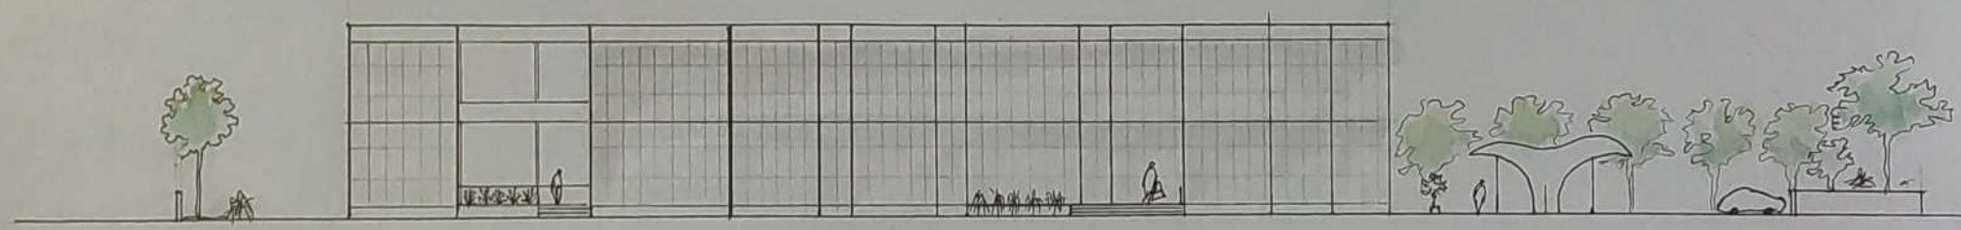


SITE SECTION AA'

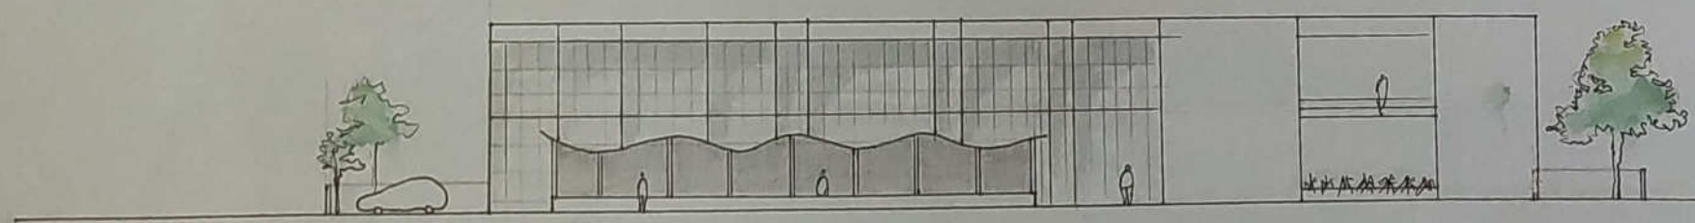

SITE SECTION BB'

ARCHITECTURAL DESIGN.

VAISHNAVI GUNVANT KARBHARI. (07)
SESM'S COLLEGE OF ARCHITECTURE.
SOLAPUR. SEM-V [B.ARCH-III Year].

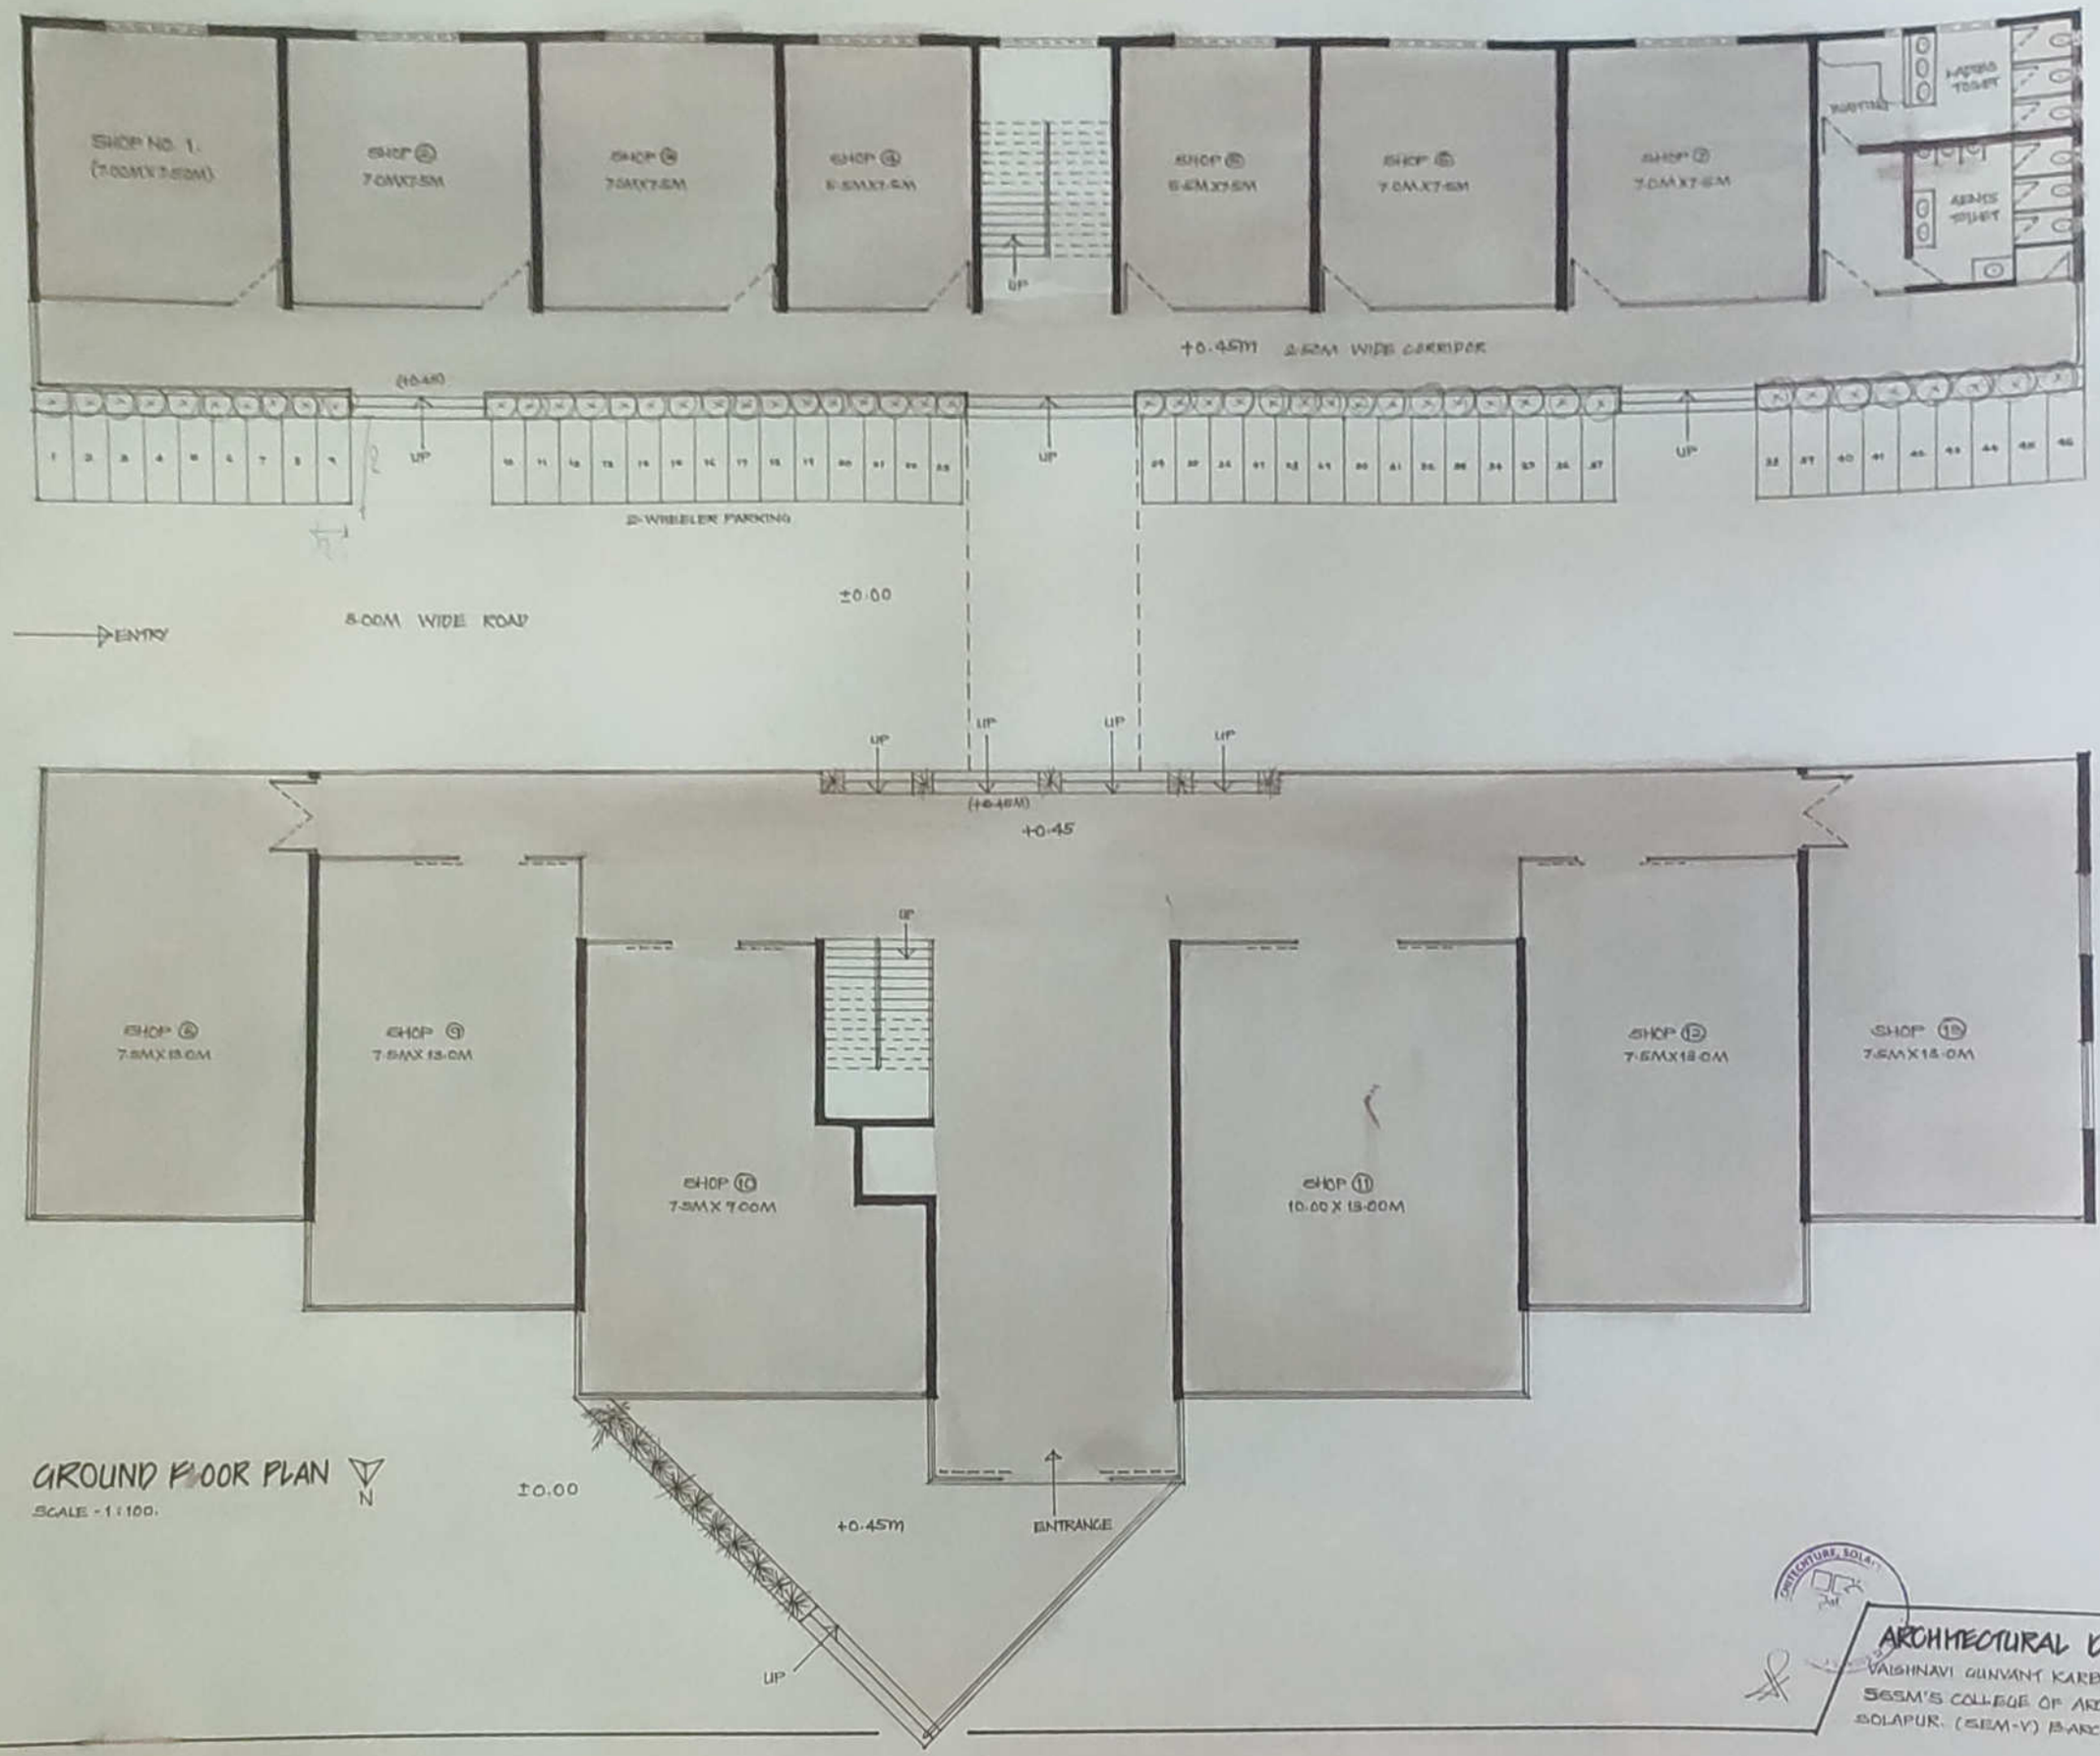

GROUND FLOOR PLAN

N

SCALE - 1:100.

ARCHITECTURAL DESIGN

VAISHNAVI GUNVANT KARBHARI. (07)
SESM'S COLLEGE OF ARCHITECTURE,
SOLAPUR. (SEM-V) B.ARCH. III YEAR.




FIRST FLOOR PLAN

N


SCALE - 1:100

ARCHITECTURAL DESIGN.


VAISHNAVI GUNVANT KARBHARI (07)
SSSMIS COLLEGE OF ARCHITECTURE,
SOLAPUR. (SEM-V) B.ARCH (III YEAR).

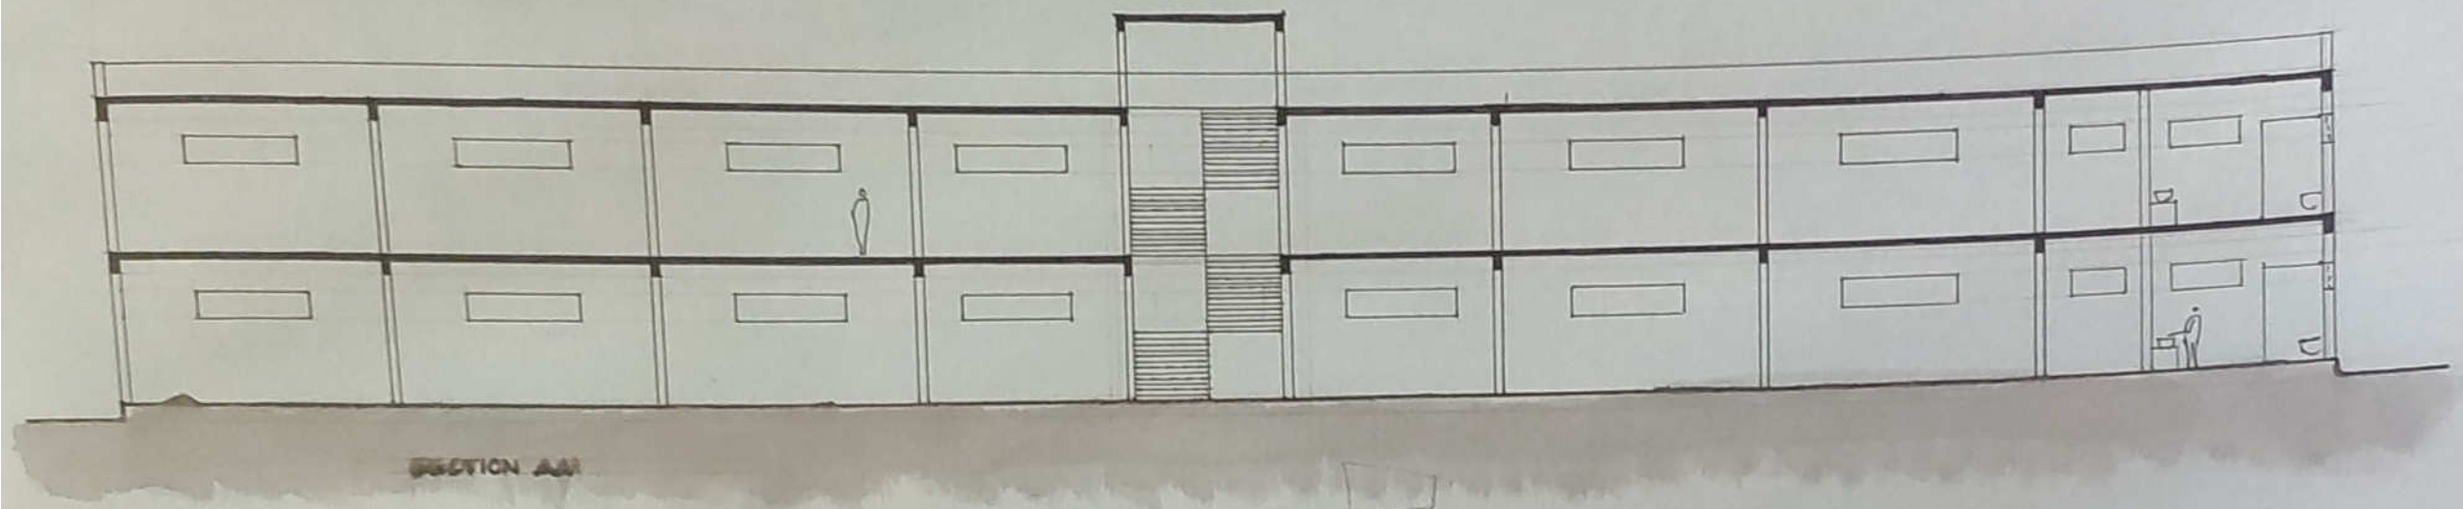

SECTION AA'

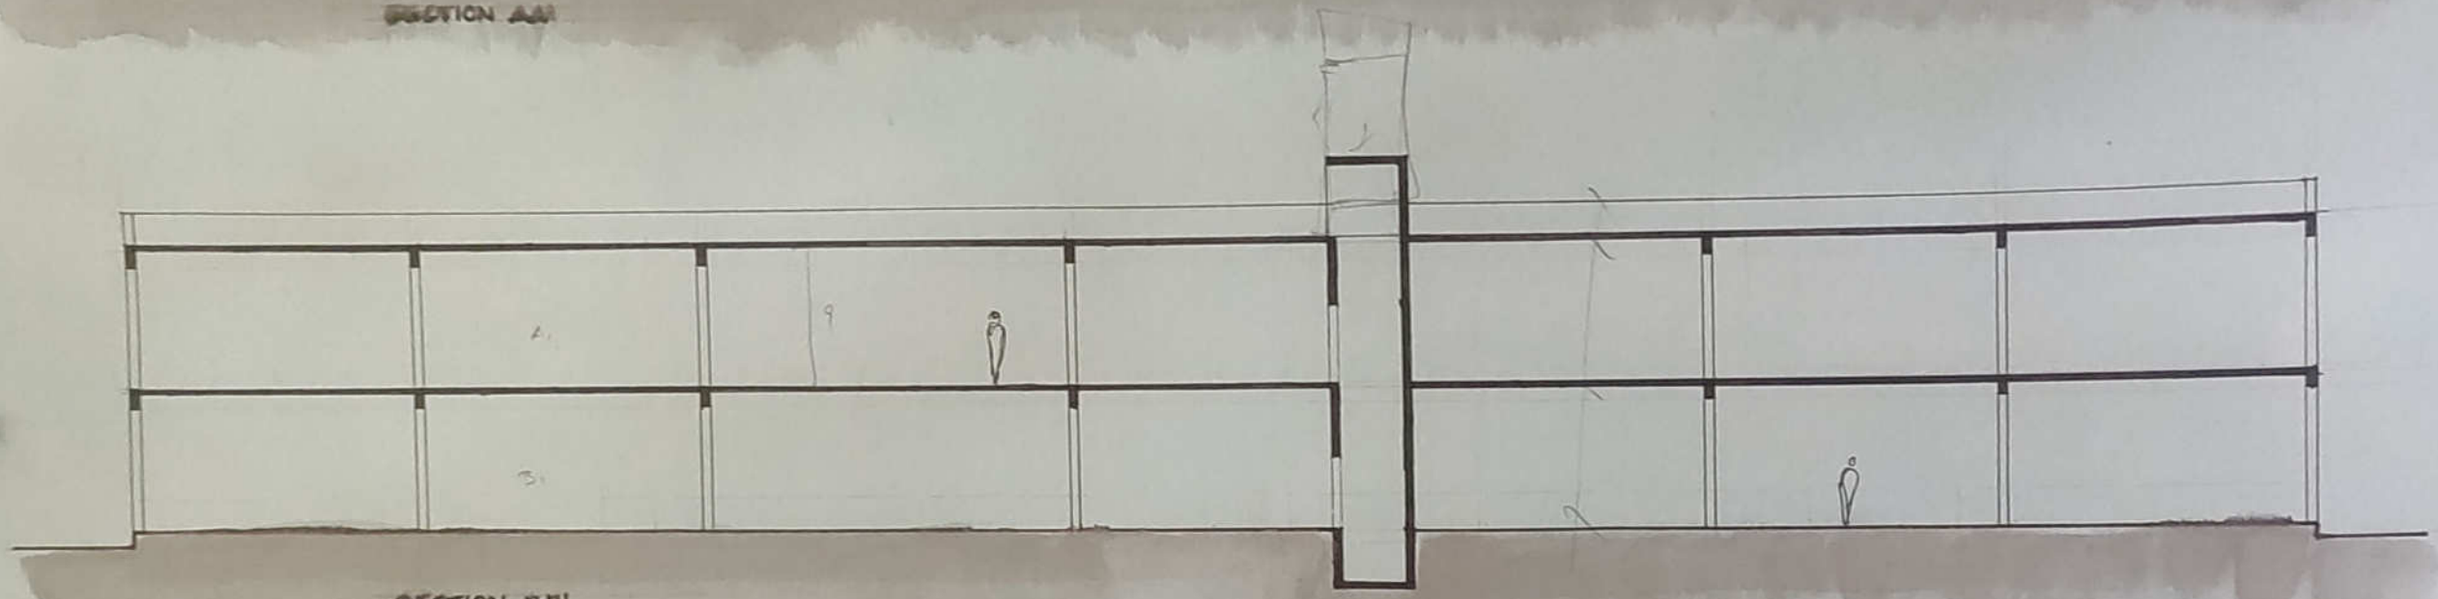

SECTION BB'

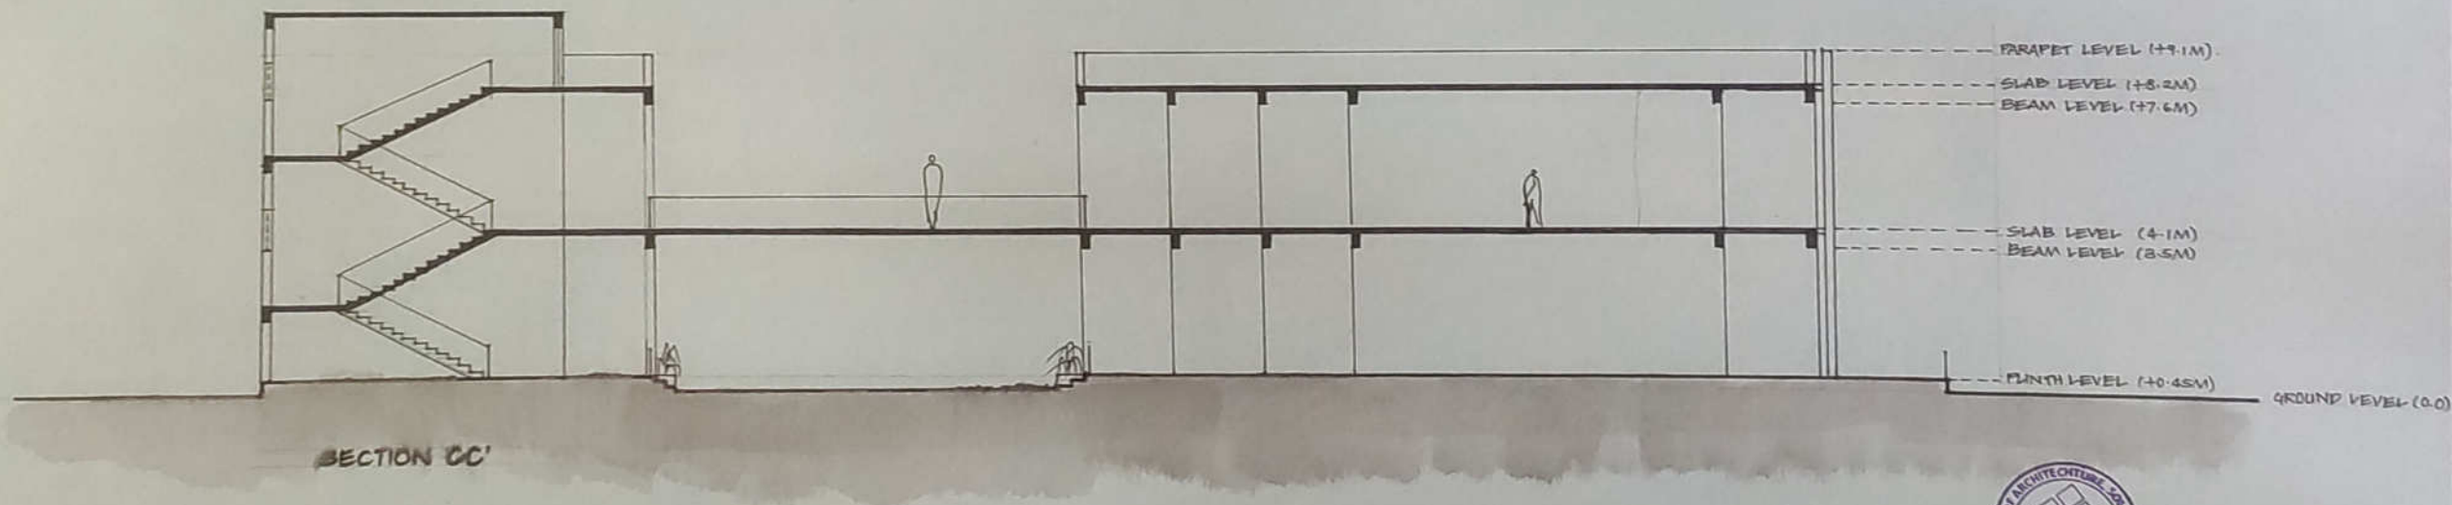


SECTION CC'


COLLEGE OF ARCHITECTURE, SOLAPUR

ARCHITECTURAL DESIGN


VAISHNAVI GUNWANT KARBHARI (07)
SSSM'S COLLEGE OF ARCHITECTURE,
SOLAPUR. (SEM-V) B.ARCH (III Year).

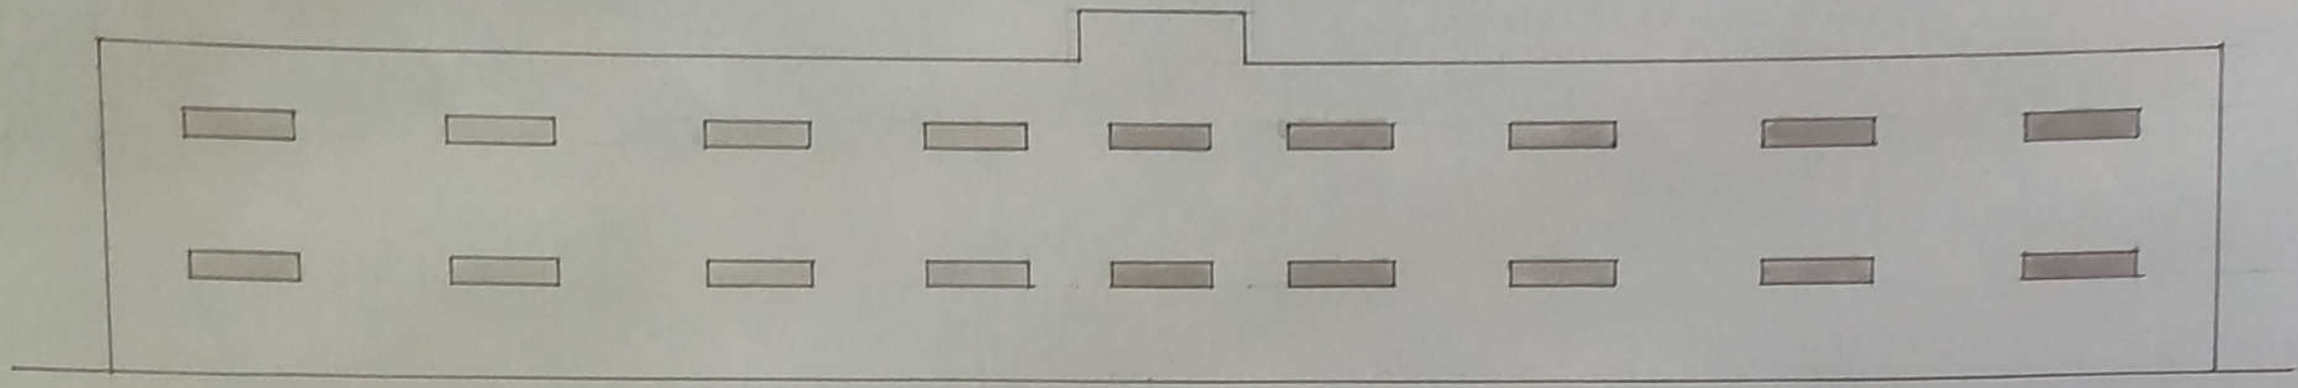

SOUTH-SIDE ELEVATION.
SCALE - 1:100

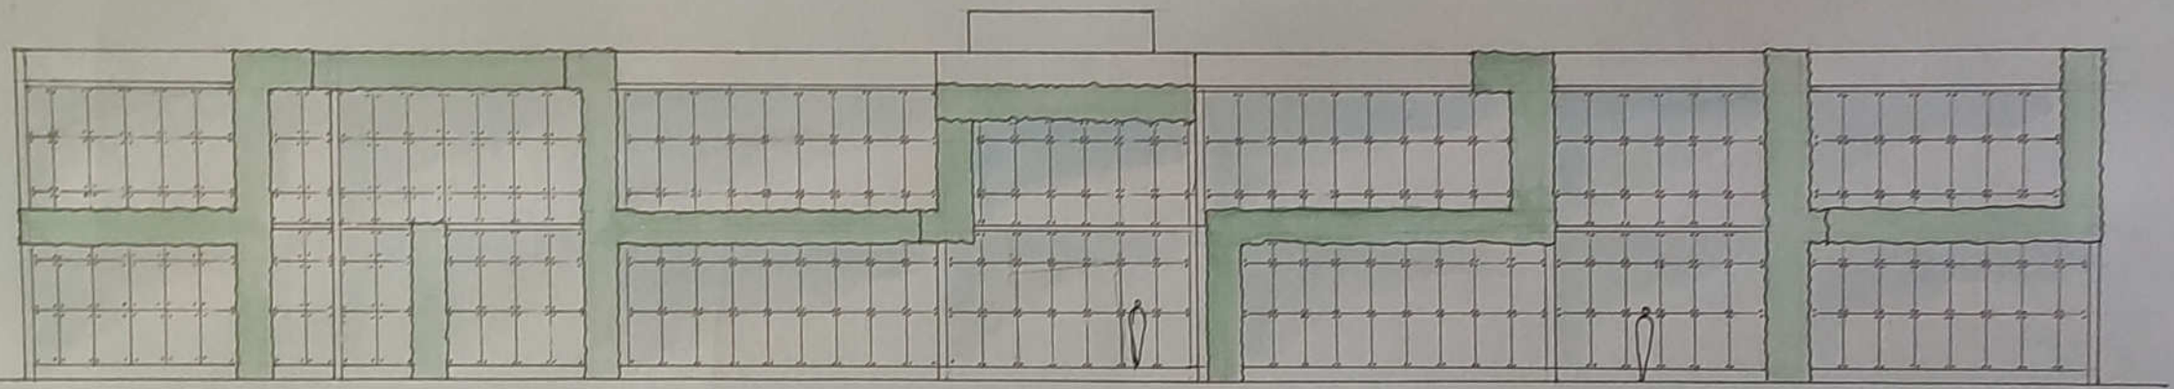


NORTH-SIDE ELEVATION.
SCALE - 1:100

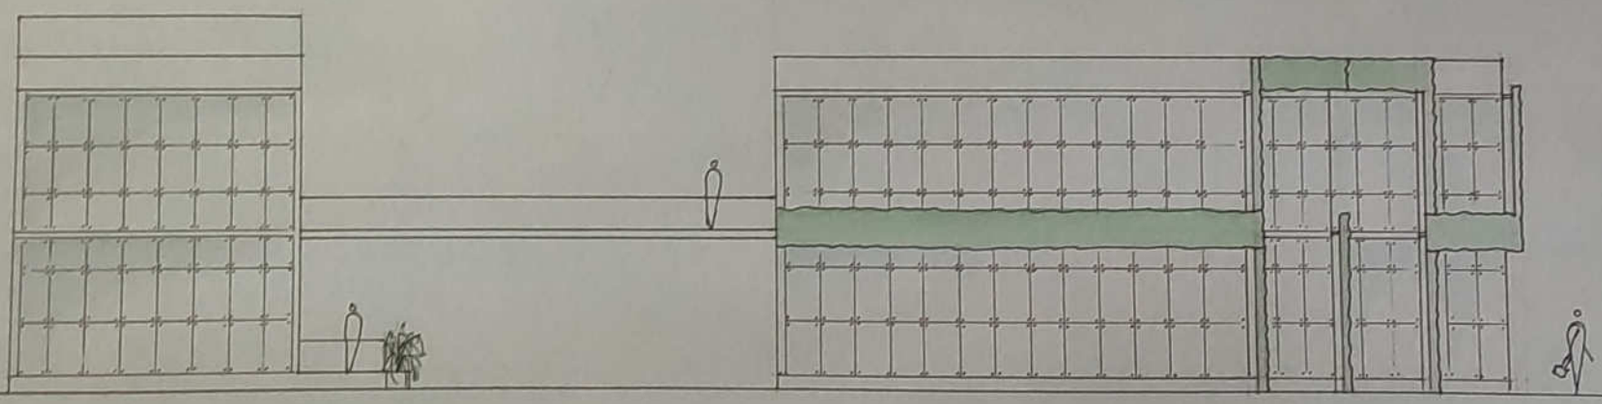

WEST-SIDE ELEVATION.
SCALE - 1:100


ARCHITECTURAL DESIGN
VAISHNAVI GUNVANT KARBHARI. (07)
SSSM'S COLLEGE OF ARCHITECTURE,
SOLAPUR. (SEM-V) B.ARCH (III Year).

TIME BOUND -

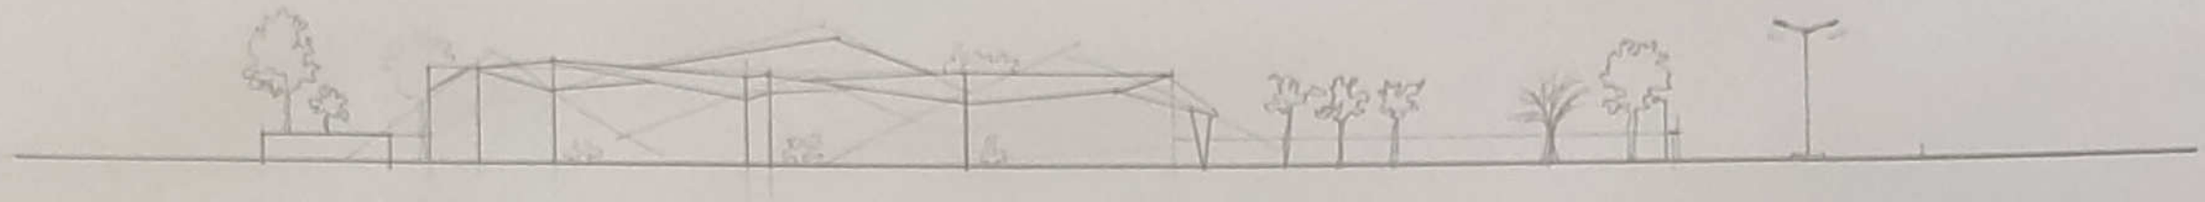


SITE SECTION.

SCALE - 1:200

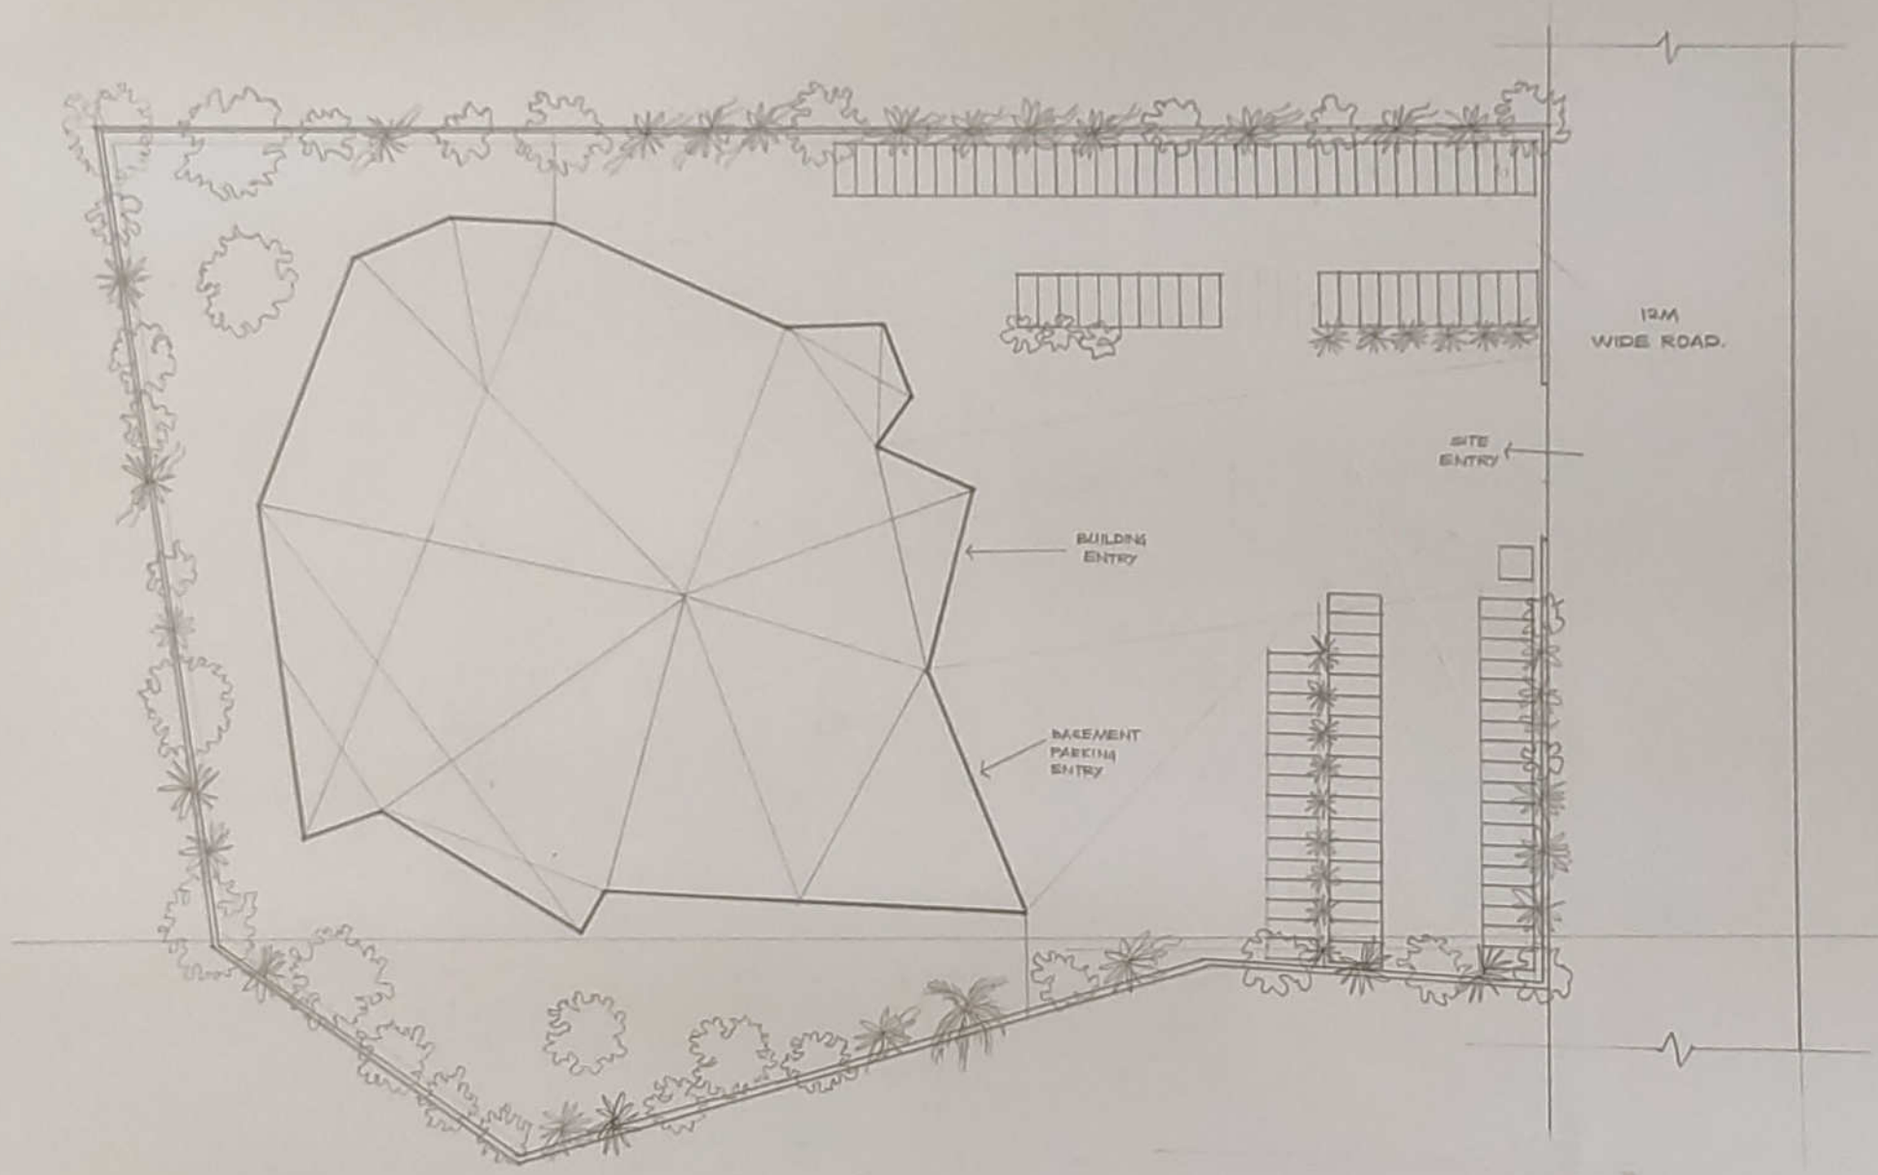

SITE PLAN. N

SCALE - 1:200

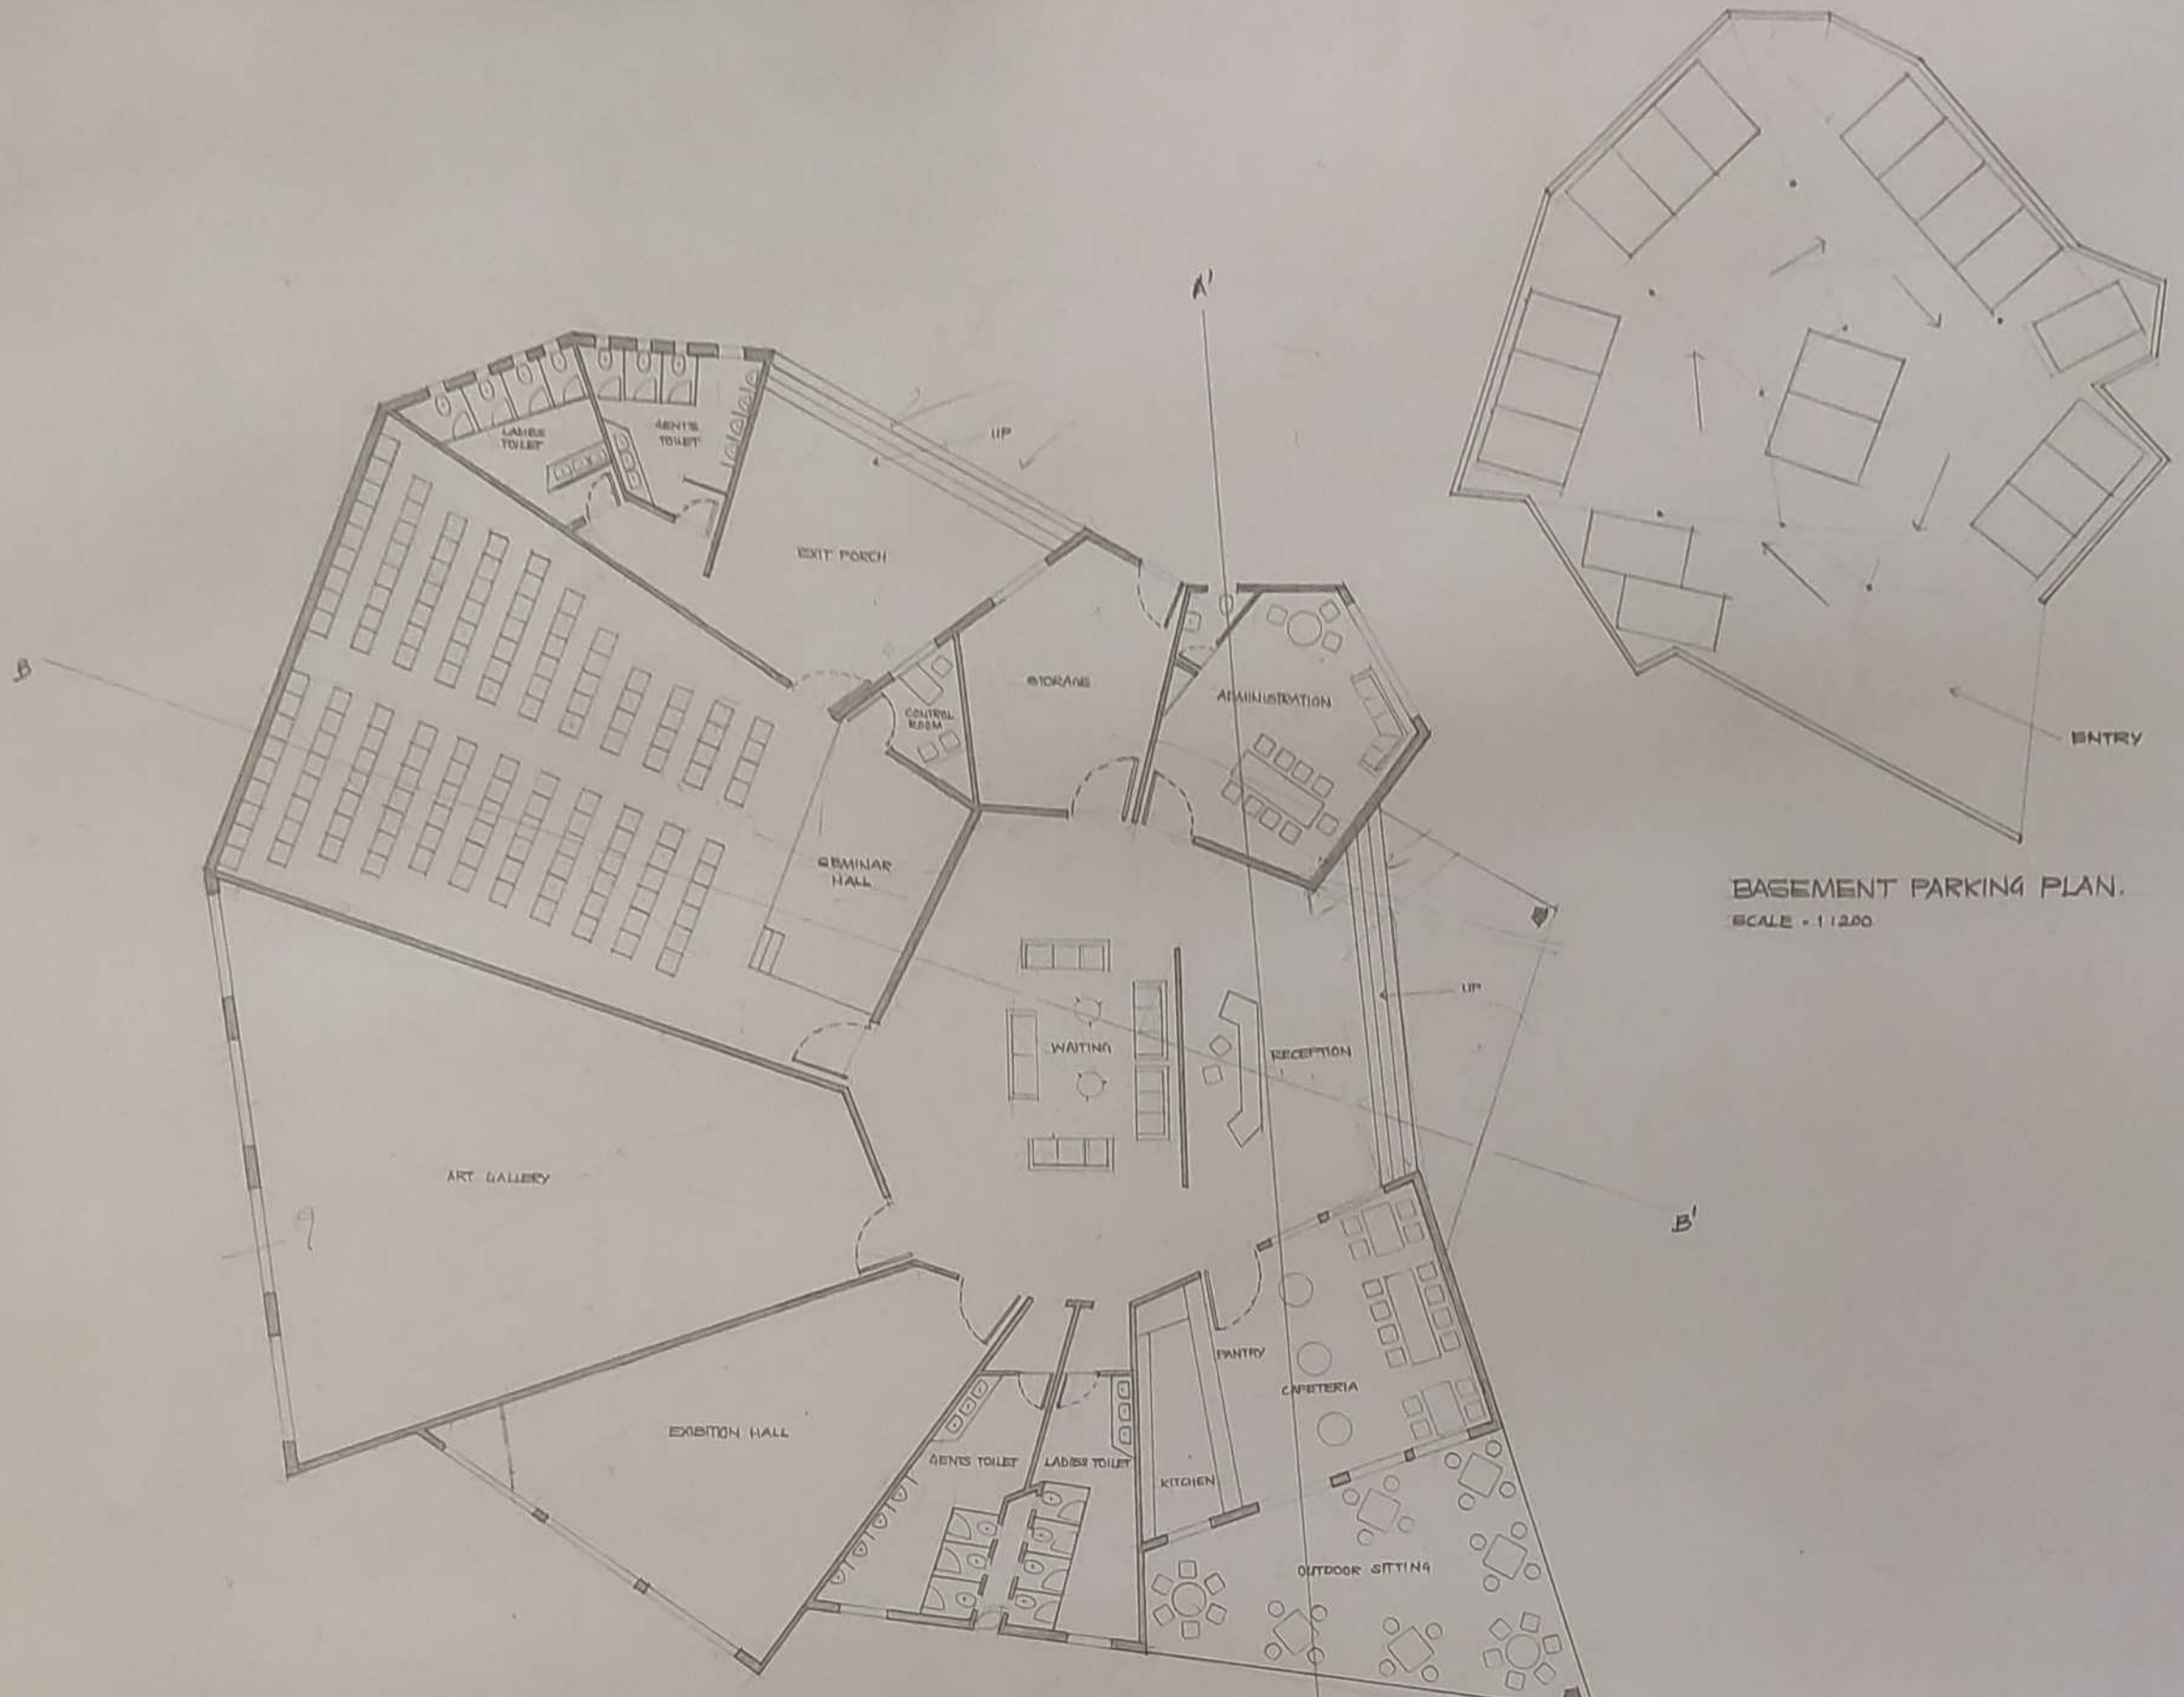


GROUND FLOOR PLAN.


SCALE - 1:100

BASEMENT PARKING PLAN.


SCALE - 1:200

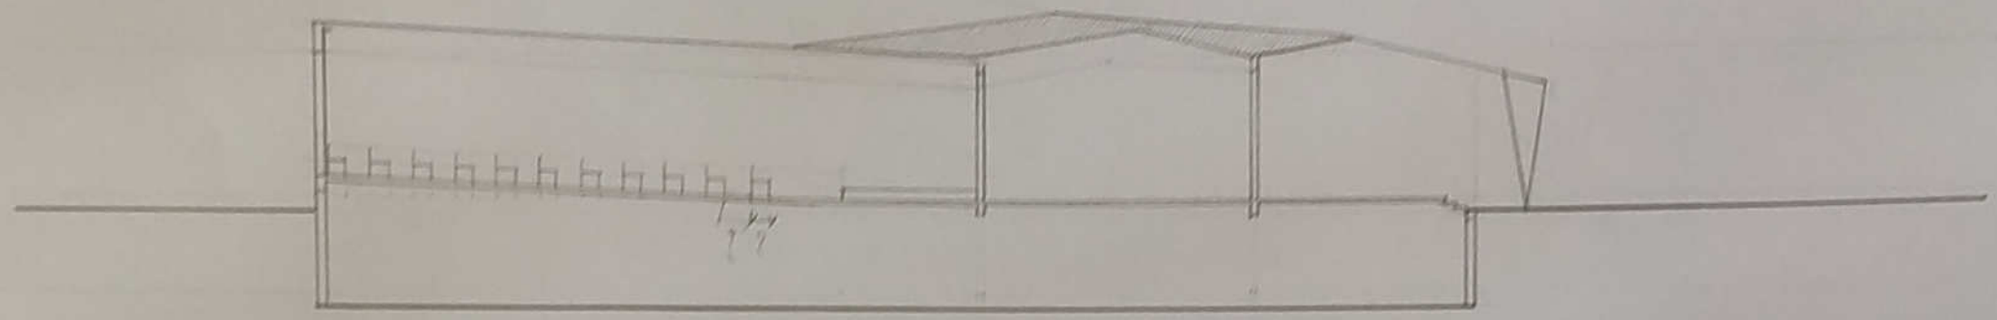


SECTION BB'
SCALE 1:100

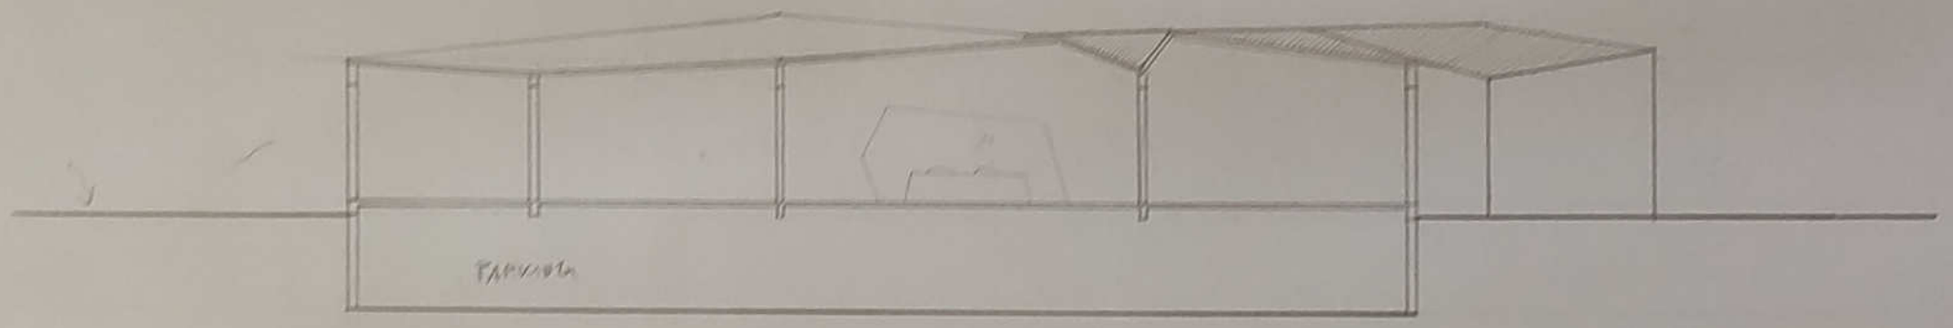

SECTION AA'
SCALE 1:100

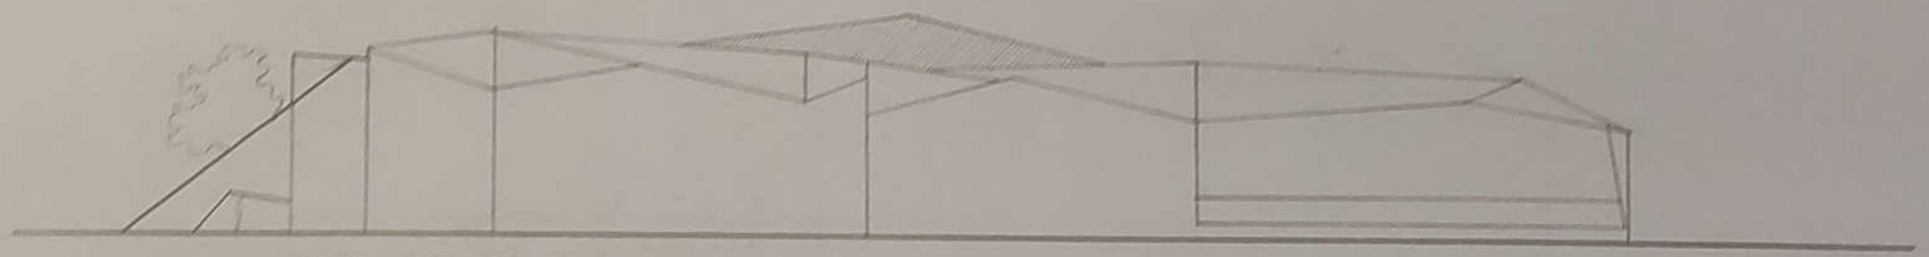

WEST - SIDE ELEVATION
SCALE - 1:100

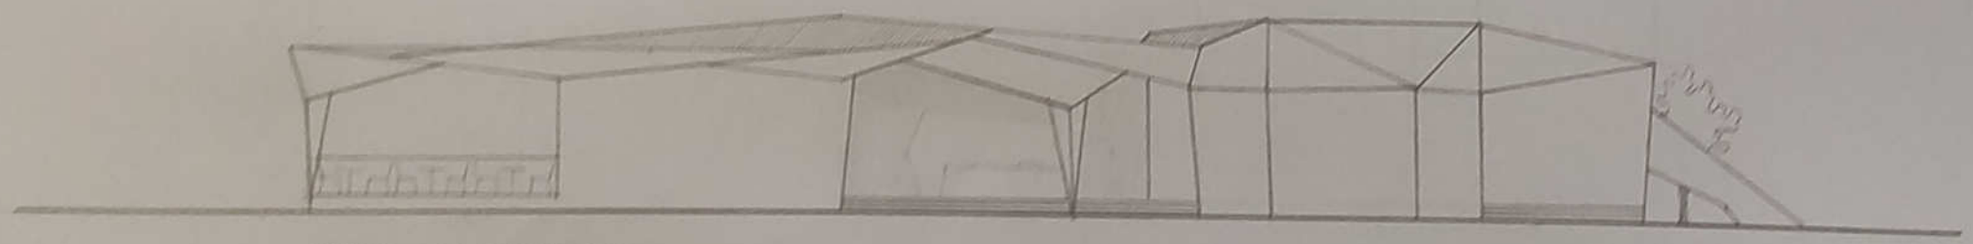


SOUTH - SIDE ELEVATION
SCALE - 1:100

LIBRARY

CONCEPT· TIMELESSNESS

THE CIRCLE IS A UNIVERSAL SYMBOL WITH EXTENSIVE MEANING. IT REPRESENTS THE NOTIONS OF TOTALITY, WHOLENESS, ORIGINAL PERFECTION, THE SELF, THE INFINITE, ETERNITY, ALL CYCLIC MOVEMENT AND TIMELESSNESS.
GOD IS A CIRCLE WHOSE CENTRE IS EVERYWHERE AND CIRCUMFERENCE IS NOWHERE.


BOOKS ARE KNOWLEDEBLE, SPIRITUAL, THERAPEUTIC. THEY ARE EVERYTHING WITH A HUMAN FEELING READING OR STUDYBING BOOKS MEANS CONVERSATION OR TEACHING TO YOURSELF.

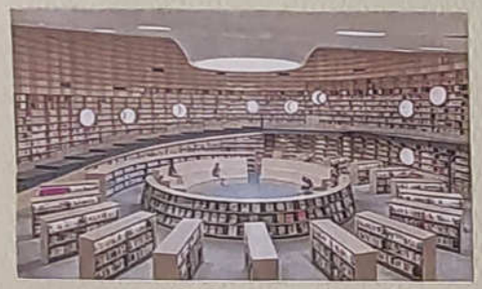


SOME EXAMPLE SHOWING THE ARRANGEMENT IN A CIRCULAR LIBRARY



DEVELOPED SHAPE

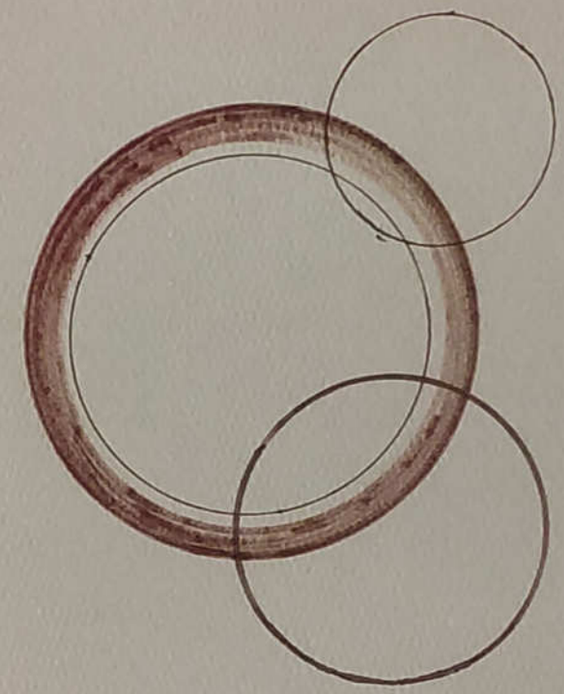

THE RELATION BETWEEN CIRCLE AND TIMELESSNESS IS ACTUALLY ABOUT LIFE EXPERIENCING DEJU VU AS A LIFE IS A CIRCLE OF MEMORIES AS WELL AS SITUATIONS THAT CAN BE SAVED AS A BOOK AND TRANSFERRED IT TO OTHER SUBCONCIOUS MINDS.

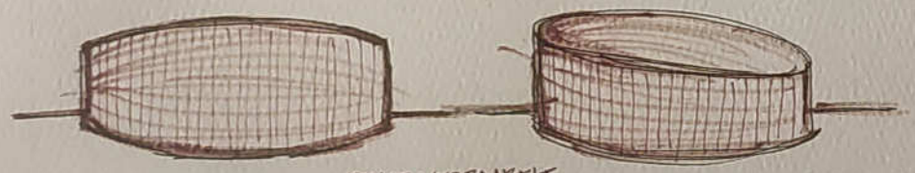

DEVELOPEMENT




INSPIRATION-

THE INDIAN COFFEE HOUSE BY LAURIE BAKER.
THE CIRCULAR SHAPE OF THE COFFEE HOUSE ATTRACTS PEOPLE FOR A SOMETHING CHANGE & EXICTED.
THE IRREGULARITY UNIQUES THE BUILDING AND PEOPLE'S MIND AS WELL.



ARCHITECTURAL DESIGN.

VAISHNAVI GUNVANT KARBHARI.
SSSM'S COLLEGE OF ARCHITECTURE, SOLAPUR. (SEM-V) ROLL NO. 07.

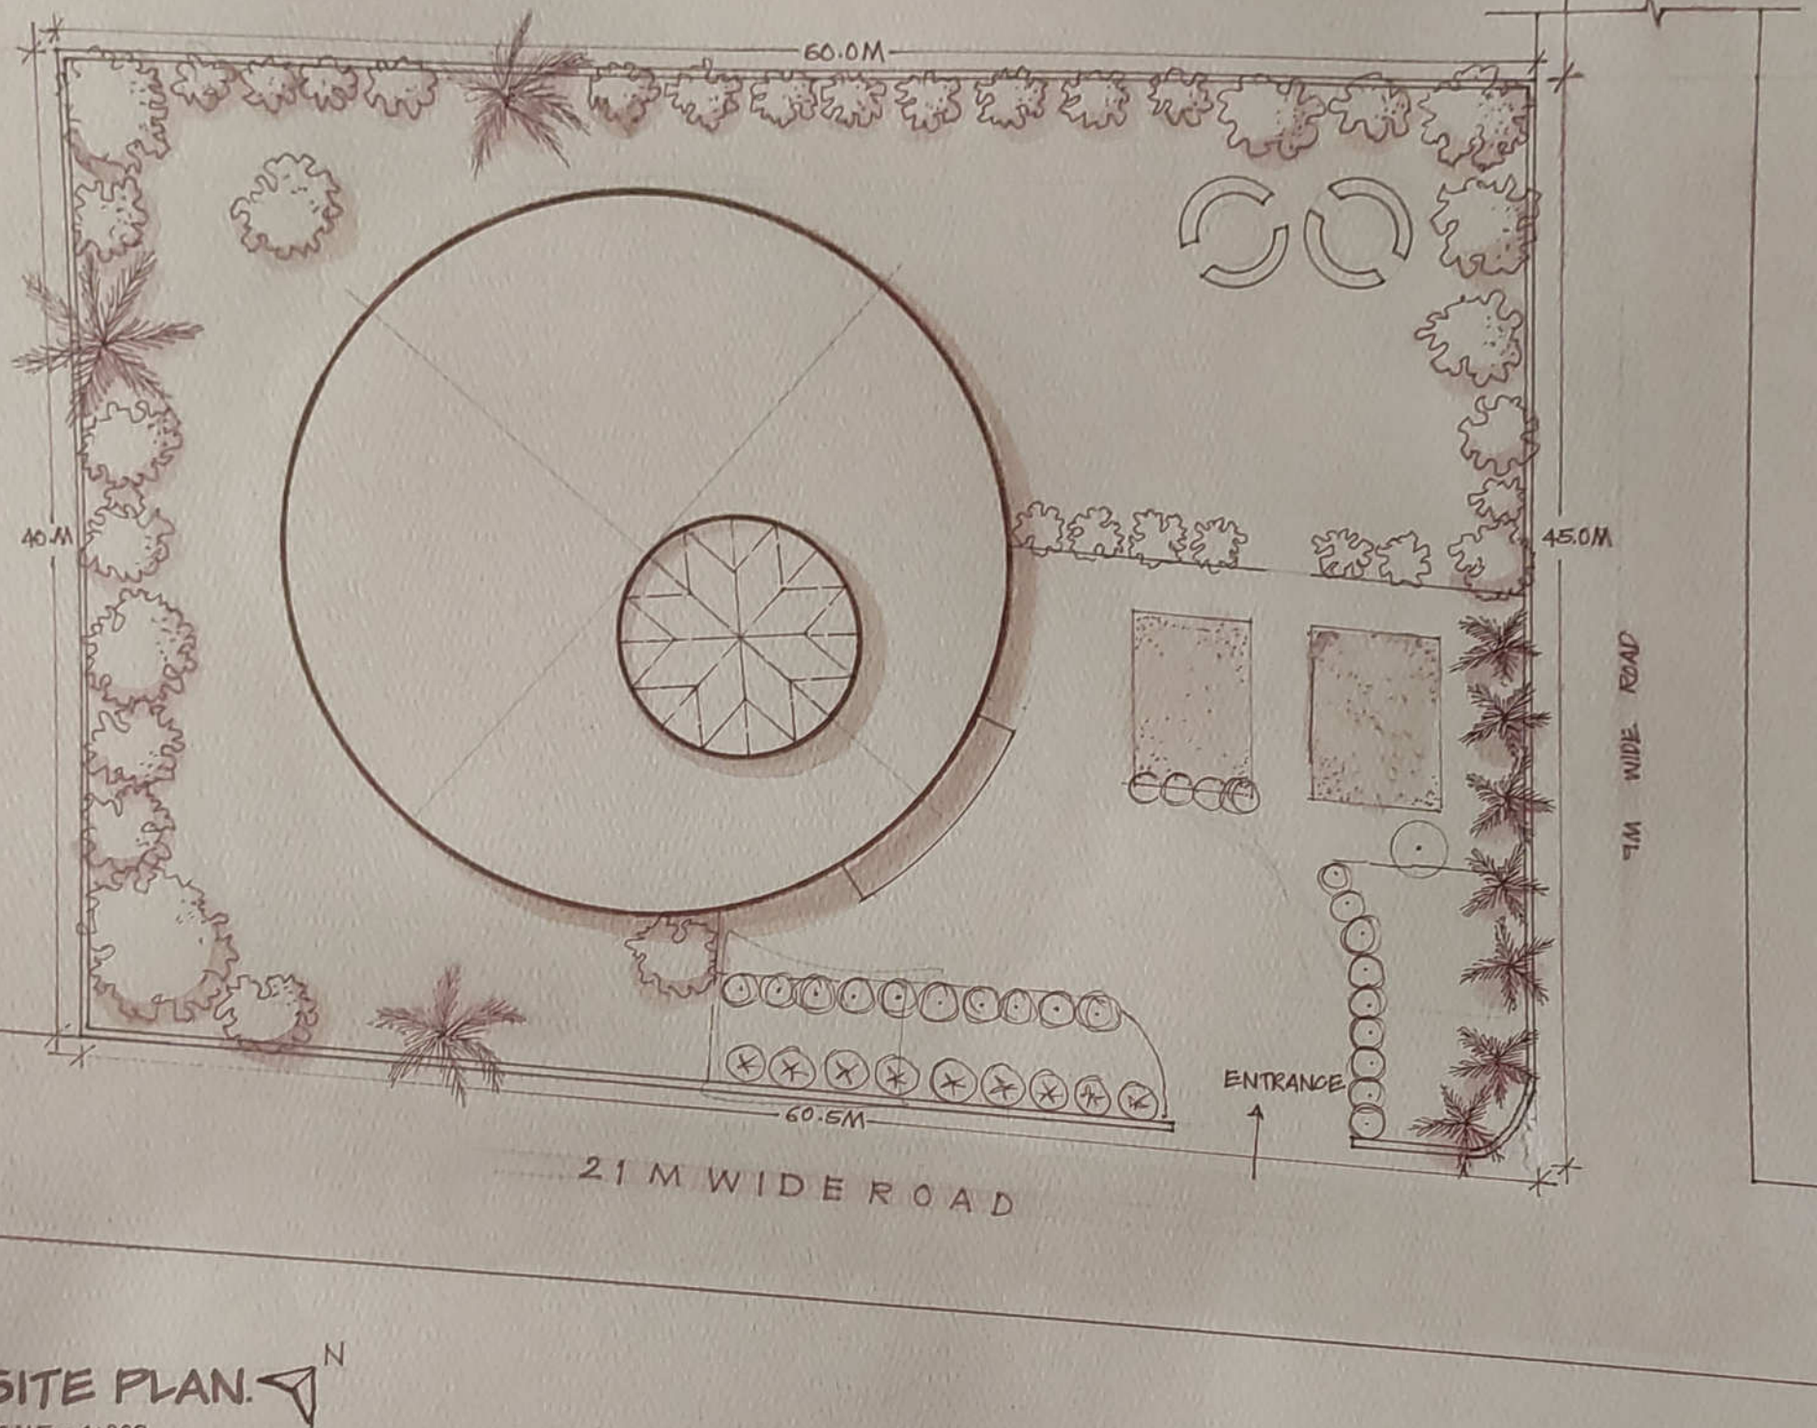


SITE PLAN.

SCALE - 1:200.

ARCHITECTURAL DESIGN.


VAISHNAVI GUNVANT KARBHARI (07)
SSSM'S COA, SOLAPUR (SEM V)

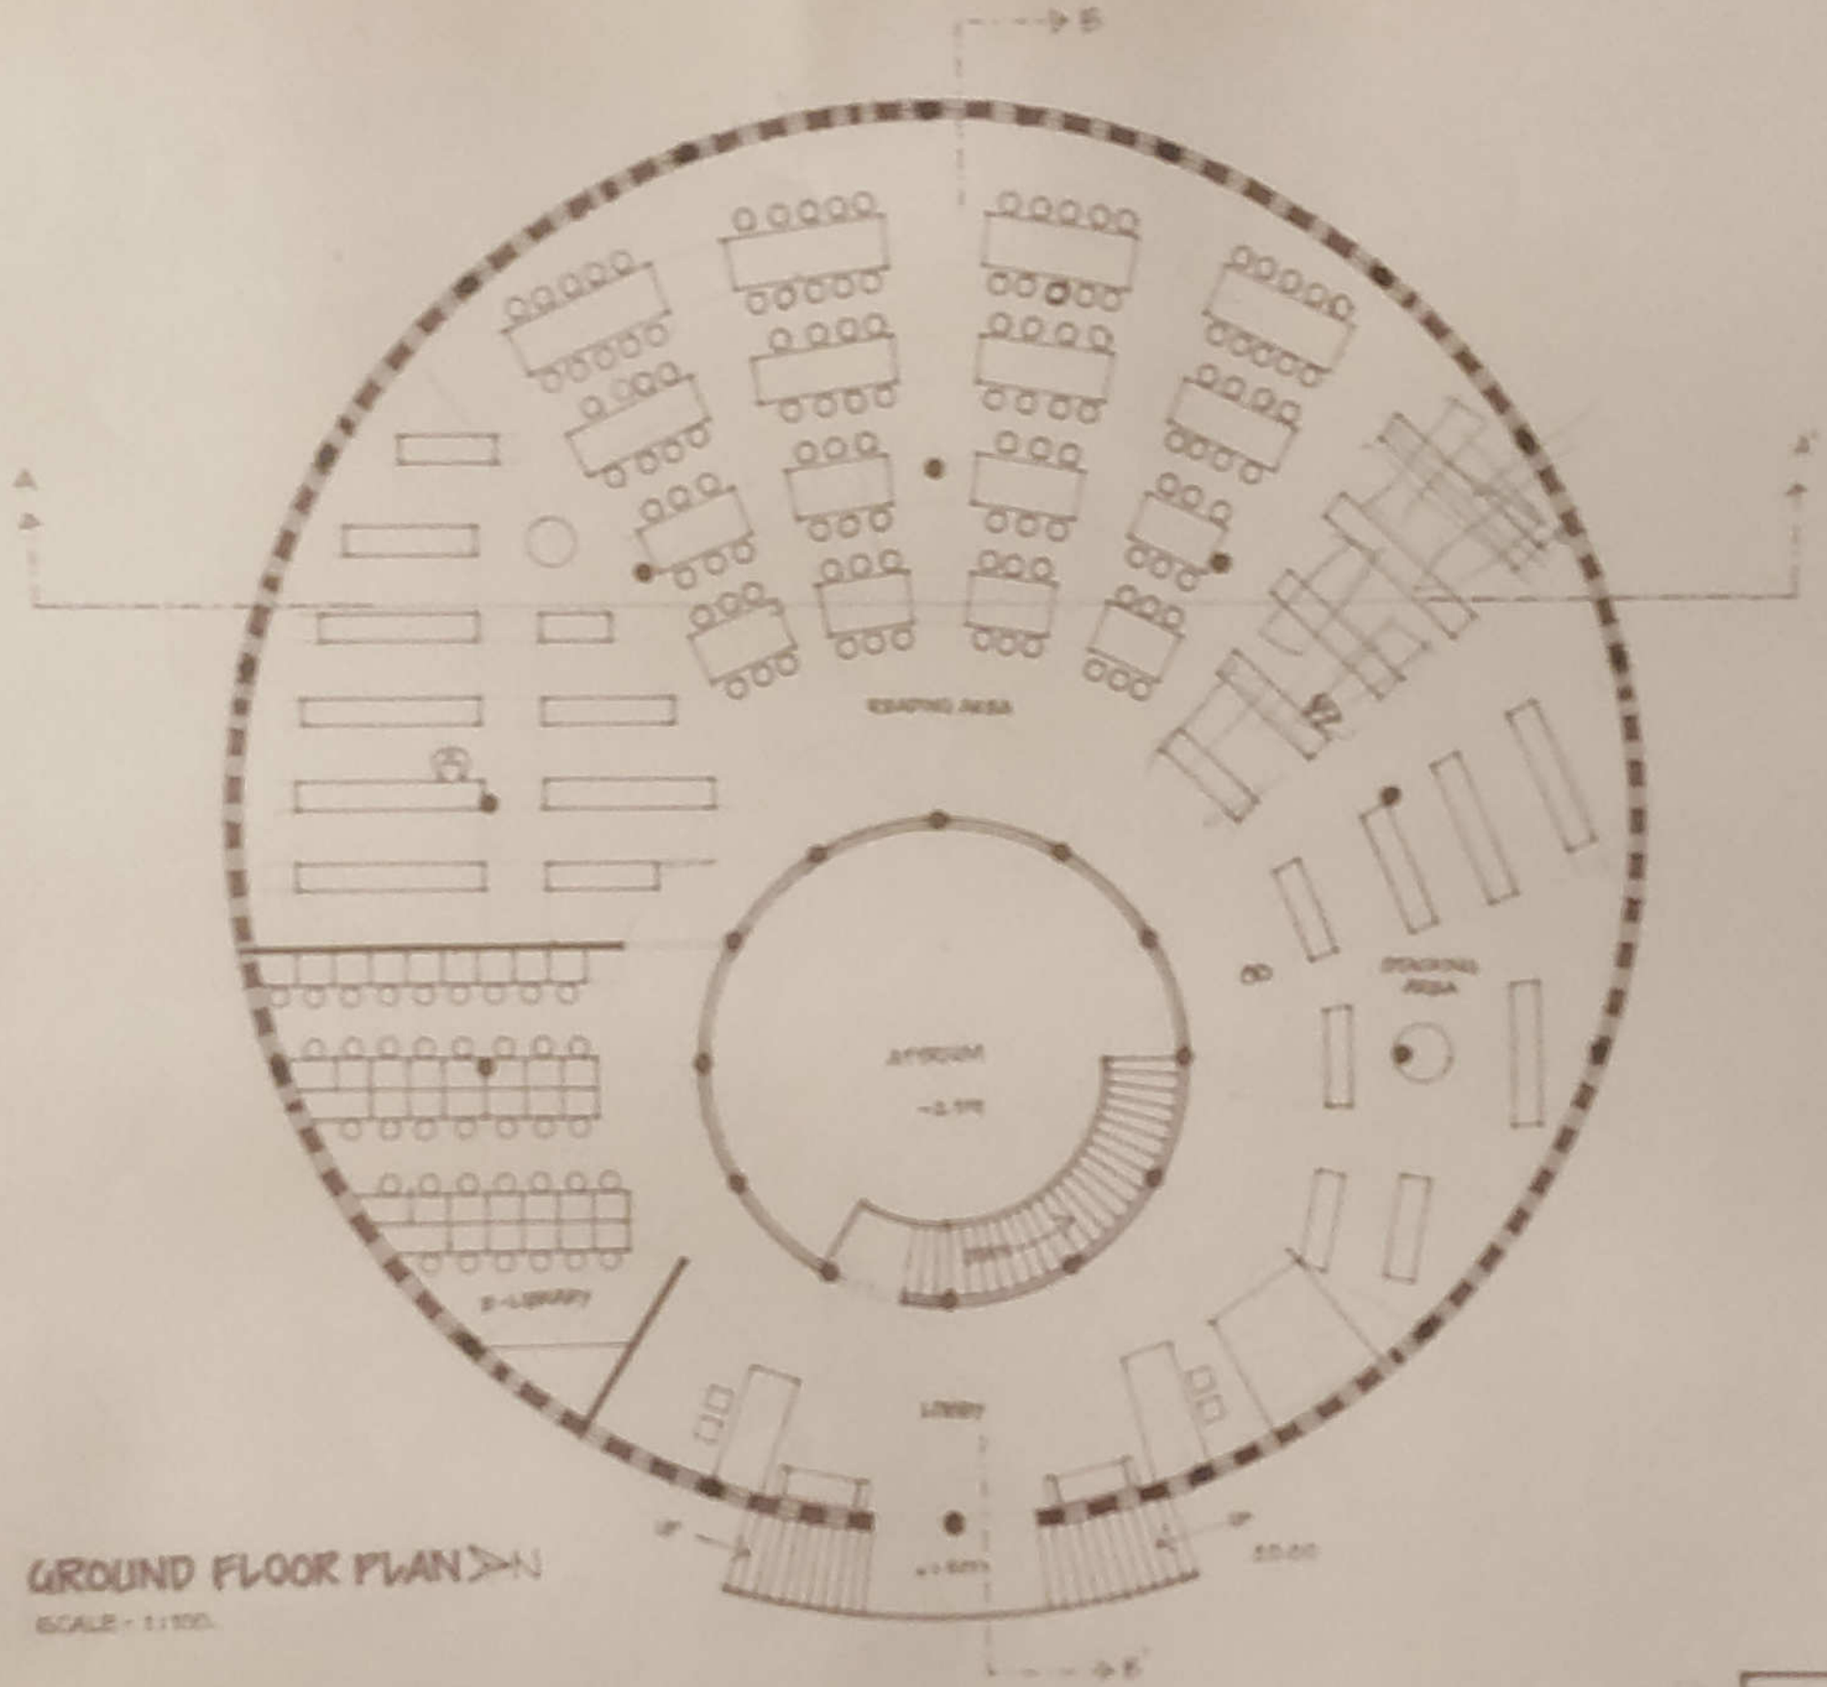

GROUND FLOOR PLAN

SCALE - 1:100.

ARCHITECTURAL DESIGN

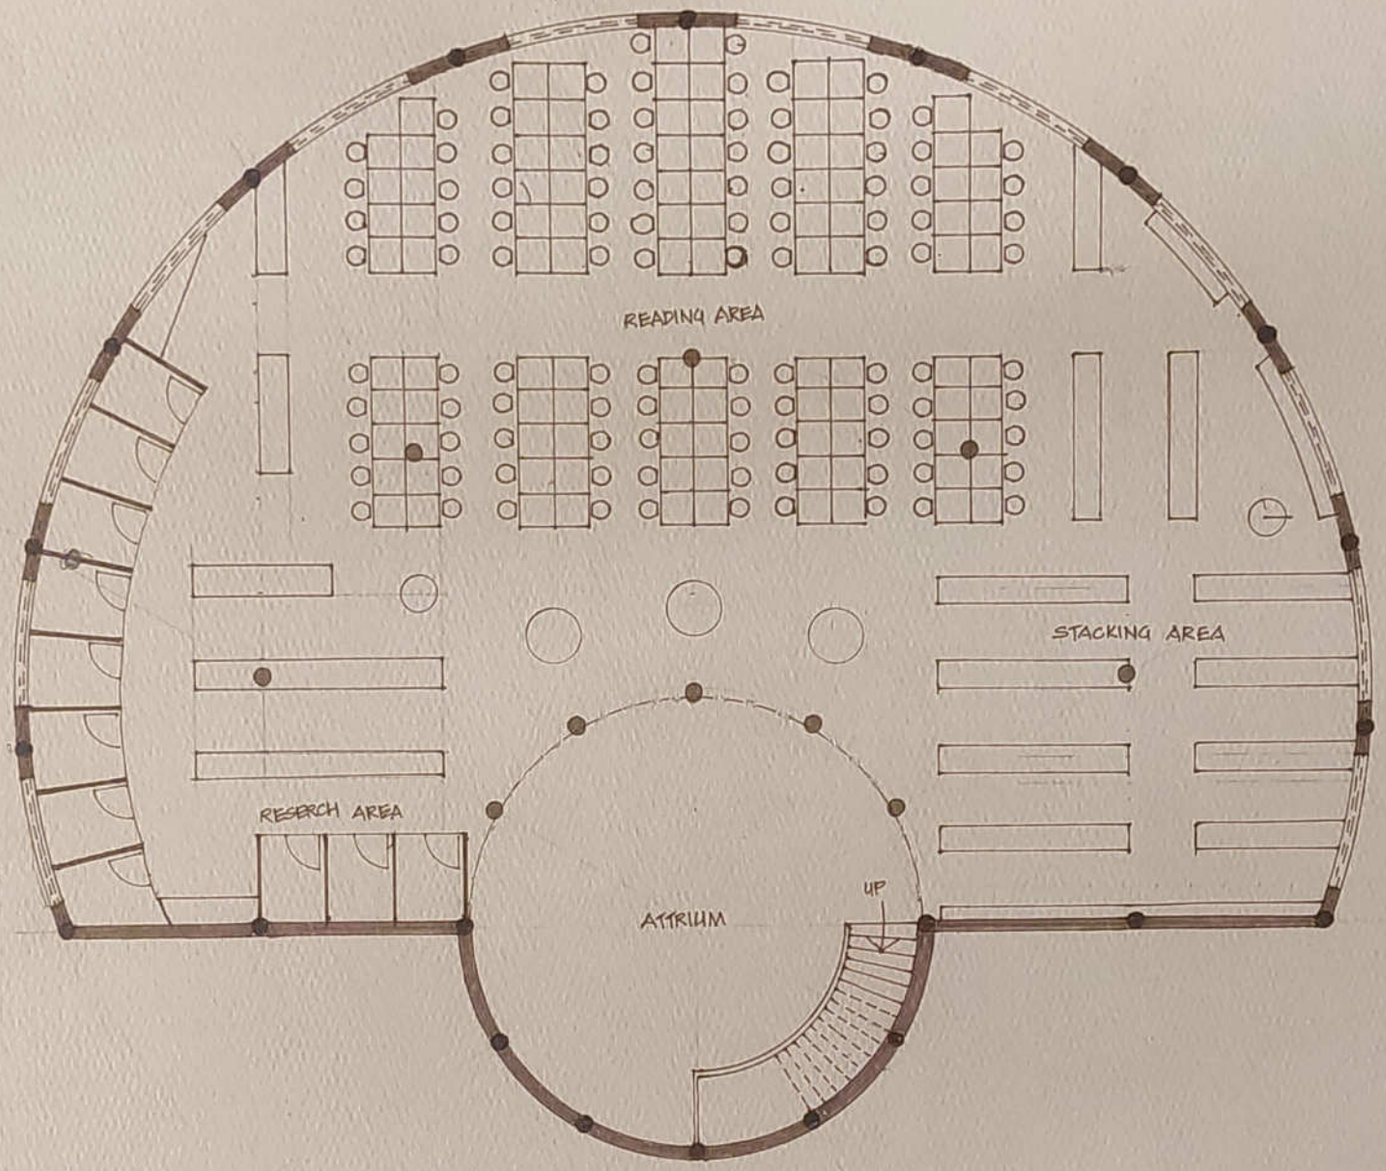


BASEMENT FLOOR PLAN.

N

SCALE - 1: 100


ARCHITECTURAL DESIGN

VAISHNAVI GUNVANT KARBHARI. (07)
SEM-V (SSSM'S COA, SOLAPUR).

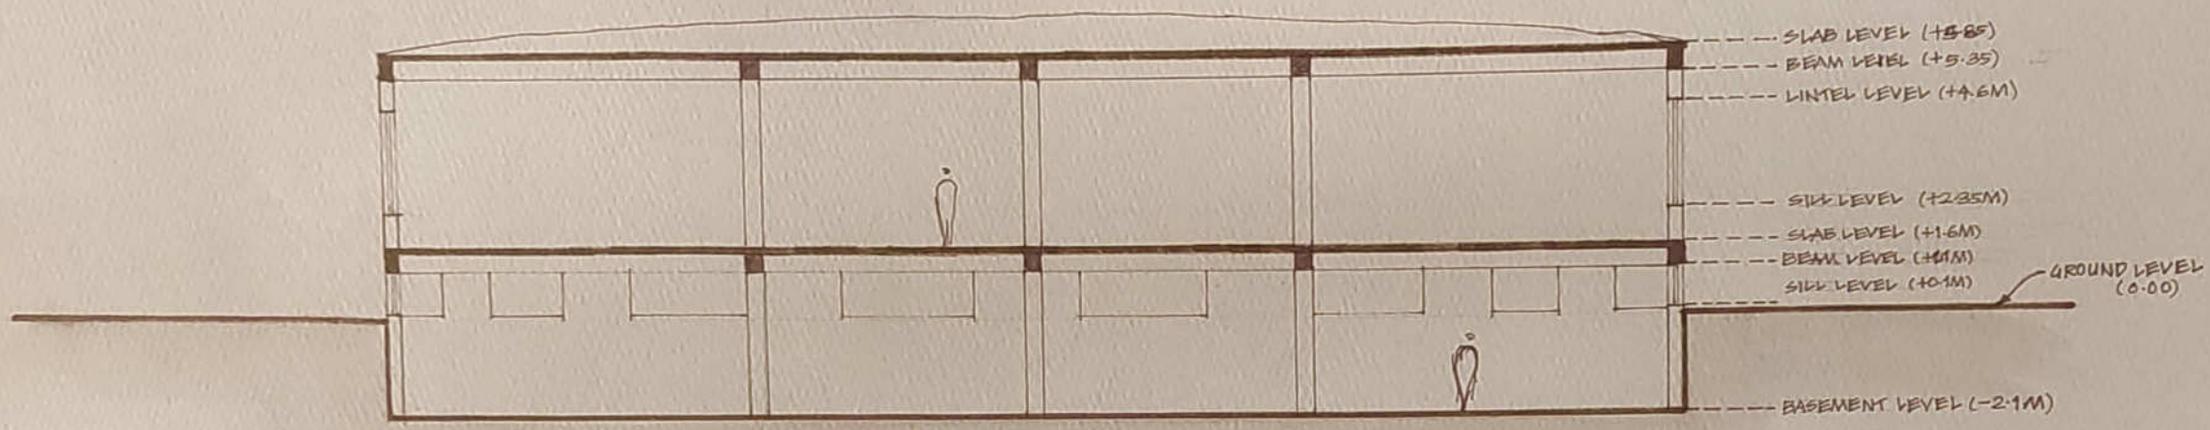

SECTION AA'

SCALE - 1:100

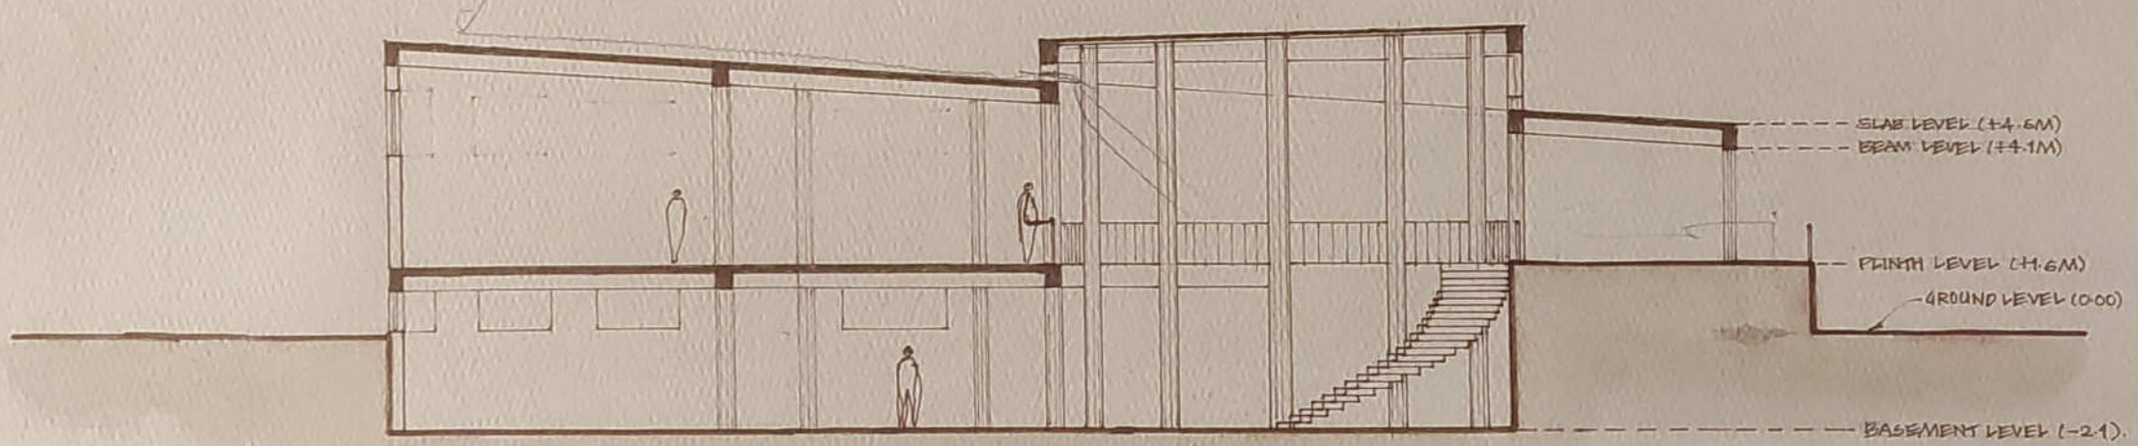


SECTION BB'.

SCALE-1:100


ARCHITECTURAL DESIGN

VAISHNAVI GUNVANT KARBHARI (ROLL NO. 7)

SSSM'S COA, SOLAPUR. (SEM-V) 3rd

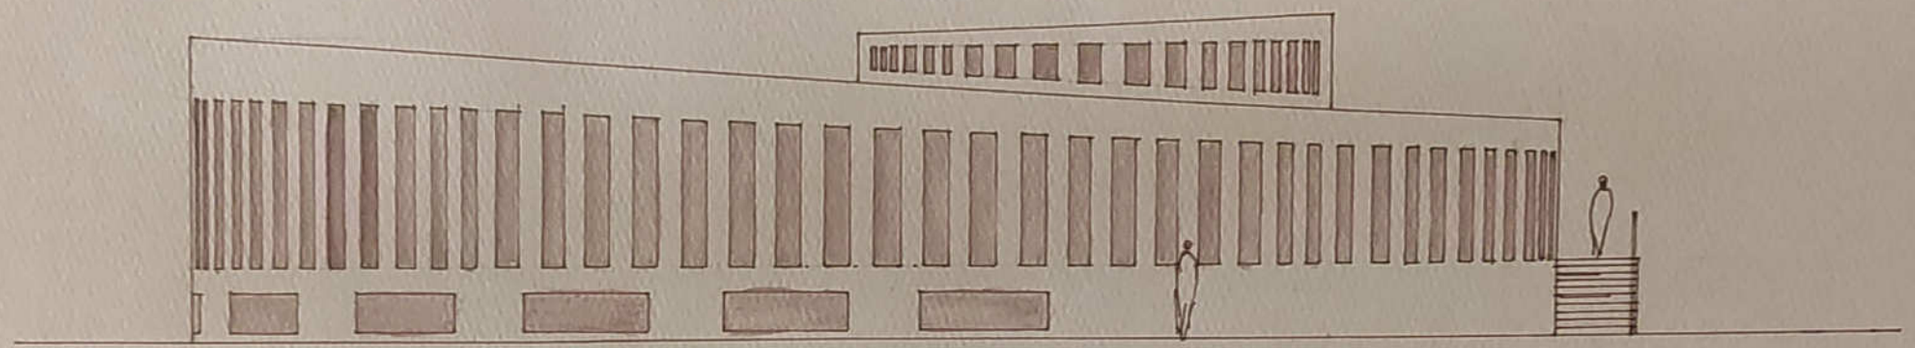


SOUTH - SIDE ELEVATION.

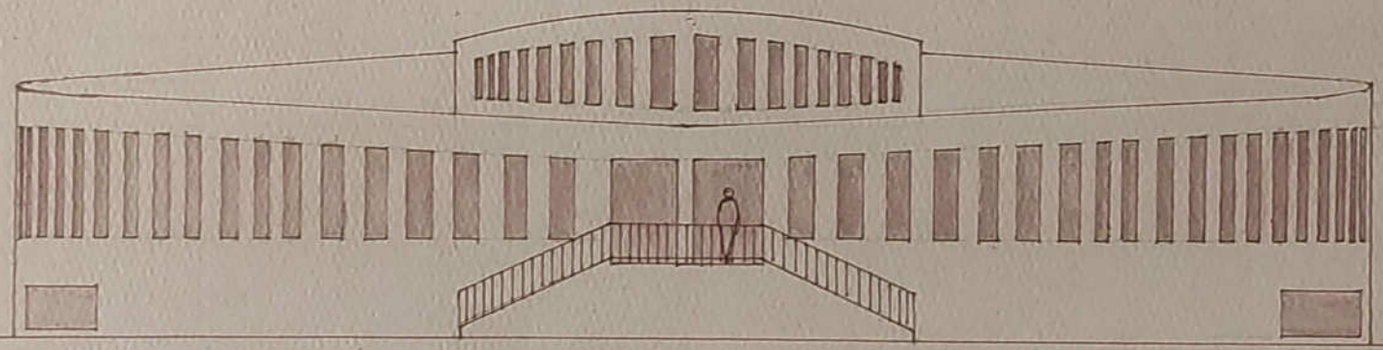

EAST - SIDE ELEVATION


ARCHITECTURAL DESIGN

VAISHNAVI GUNVANT KARBHARI (07)
SEM-V (SSSM'S)COA, SOLAPUR)

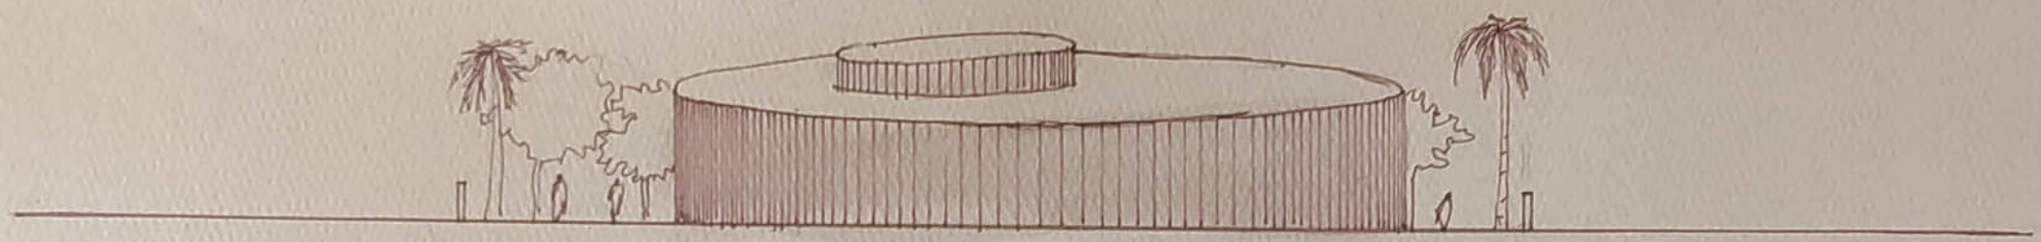

SITE SECTION AA'

SCALE - 1:200

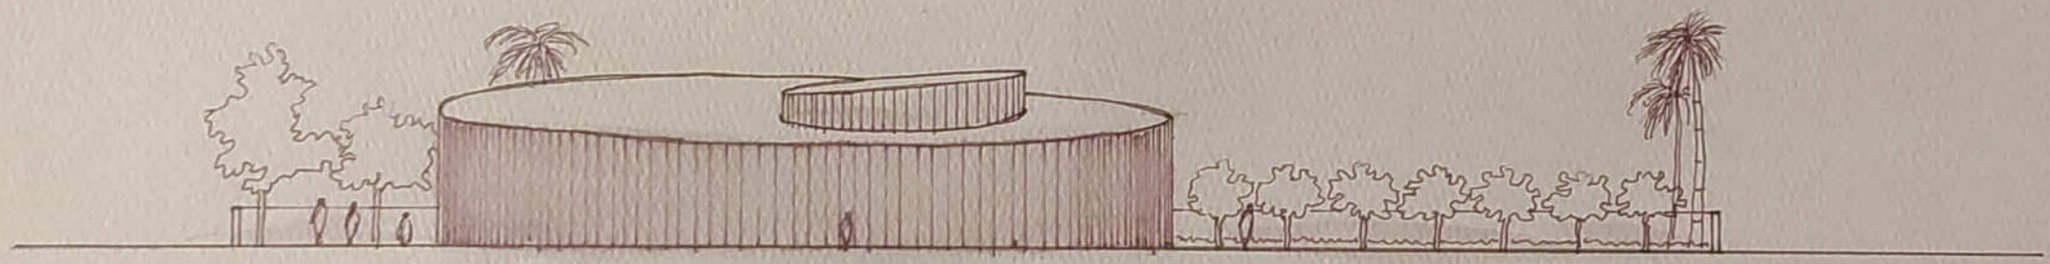

SITE SECTION BB'

SCALE - 1:200

ARCHITECTURAL DESIGN

VAISHNAVI GUNVANT KARBHARI
SSSM'S COLLEGE OF ARCHITECTURE

Space for Learning And
Appreciation of Architecture.

BOY'S HOSTEL

GIRL'S HOSTEL

NURSERY FOR LANDSCAPE ARCHITECTURE

OPEN AIR THEATRE

PROPOSED COLLEGE BUILDING

CANTEEN

BADMINTON COURT

9.00M WIDE ROAD

2-WHEELER PARKING

4 WHEELER PARKING

9.00M WIDE ROAD

SITE ENTEANCE

15.00 M WIDE ROAD

6.00M WIDE ROAD

PLAYGROUND


FUTURE DEVELOPEMENT

30.00M WIDE ROAD

SITE PLAN


SCALE - 1:200

N

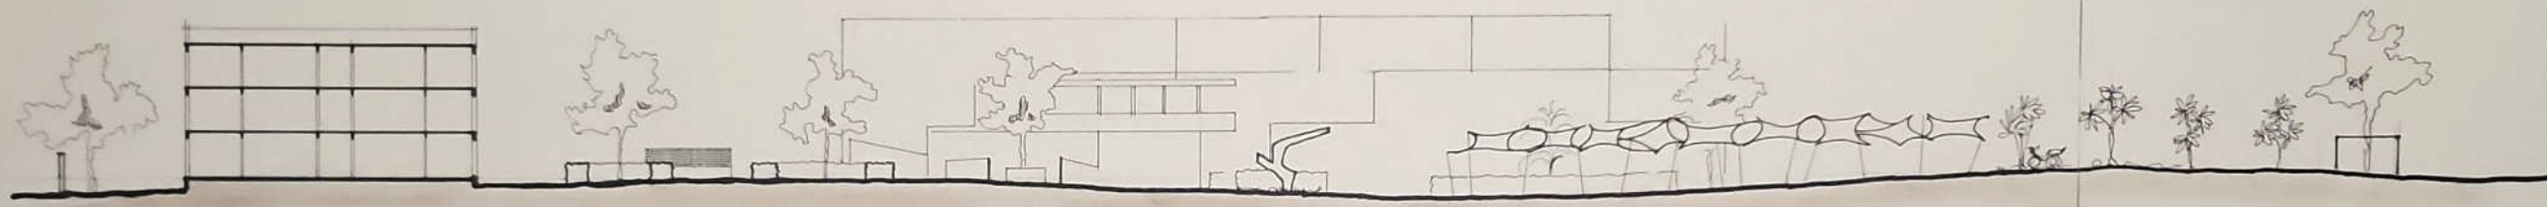

SITE SECTION AA'

SCALE - 1:200

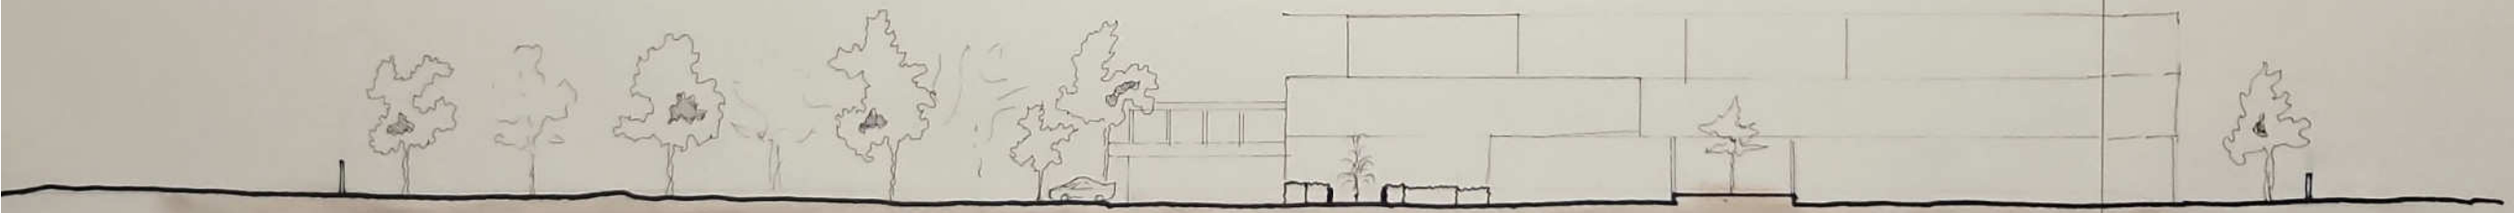

SITE SECTION BB'

SCALE - 1:200

CONSTRUCTION YARD
(10.00 X 10.00)M

LAB (5.00X5.00)M

LAB (5.00X5.00)M

LECTURE ROOM (5.00X10.00)M

LAB (5.00X5.00)M

LAB (5.00X5.00)M

BACK ENTRY

GREEN ROOM (5.00X5.00)M

GREEN ROOM (5.00X5.00)M

LADIES TOILET

GENTS TOILET

BACKSTAGE 3M. WIDE

WINGS

WINGS

STAGE (10.00M X 5.00M)

AUDITORIUM (15.00 X 21.5M)

AUDITORIUM

GENTS TOILET

LECTURE ROOM - 1 (10.00X5.00)M

ATTRIUM

DOWN

UP

UTILITY (3.7M X 2.3)

KITCHEN (5.8X5.0)M

STORE (4.00X2.3)M

PANTRY (5.5X2.5)M

COUNTER (4.00X2.5)M

CANTEEN

10.45M

±0.00

DINING (9.5MX22.5)M

PERMANENT EXIBITION SPACE (20.00X5.00)M

LAUNGE

COURTYARD (5.00X5.00)M

STAFF ROOM (15.00X10.00)M

+0.45M

±0.00 UP

STATIONARY (5.00X5.00)M

PANTRY (5.00X2.50)M

REST AREA (5.00X6.00)M

BOARD ROOM (5.00X8.00)M

COURTYARD (5.00X5.00)M

WAITING (5.00X5.00)M

TOILET

ADMIN (10.00X5.00)M

PRINCIPAL CABIN

GROUND FLOOR PLAN.

N

SCALE - 1 : 100

BSSM'S COLLEGE OF ARCHITECTURE BANGALORE ESTD 1982

COMPUTER LAB
(9.9M X 12.5)M

OPERATOR'S LAB

DISCUSSION SPACE
4.5M X 7.5M

STACKING

READING

LIBRARY
(4.5M X 15.00)M

OUTDOOR READING

GIRL'S TOILET
(5*5)M

GIRL'S COMMON ROOM
(5.00 X 5.00)M

BALCONY

DOWN

UP

2M WIDE BRIDGE

2M WIDE BRIDGE

WAY TO CANTEEN

SITTING

DINING

DOWN

LECTURE ROOM III
(10.0M X 5.00M)

OUTDOOR STUDIO

STUDIO V
9.5M X 12.5M

2.5M WIDE CORRIDOR

PHOTOGRAPHY ROOM

PANEL DISCUSSION ROOM
9.5M X 12.5M

+0.15M

+0.3M

WORKSHOP

±0.00

+0.45M

+0.9M

+0.6M

±0.00

0.75M


+0.45M

FIRST FLOOR PLAN

N


SCALE - 1:100

ST. MISS'S COLLEGE OF ARCHITECTURE, JOLARPET 2001-2002

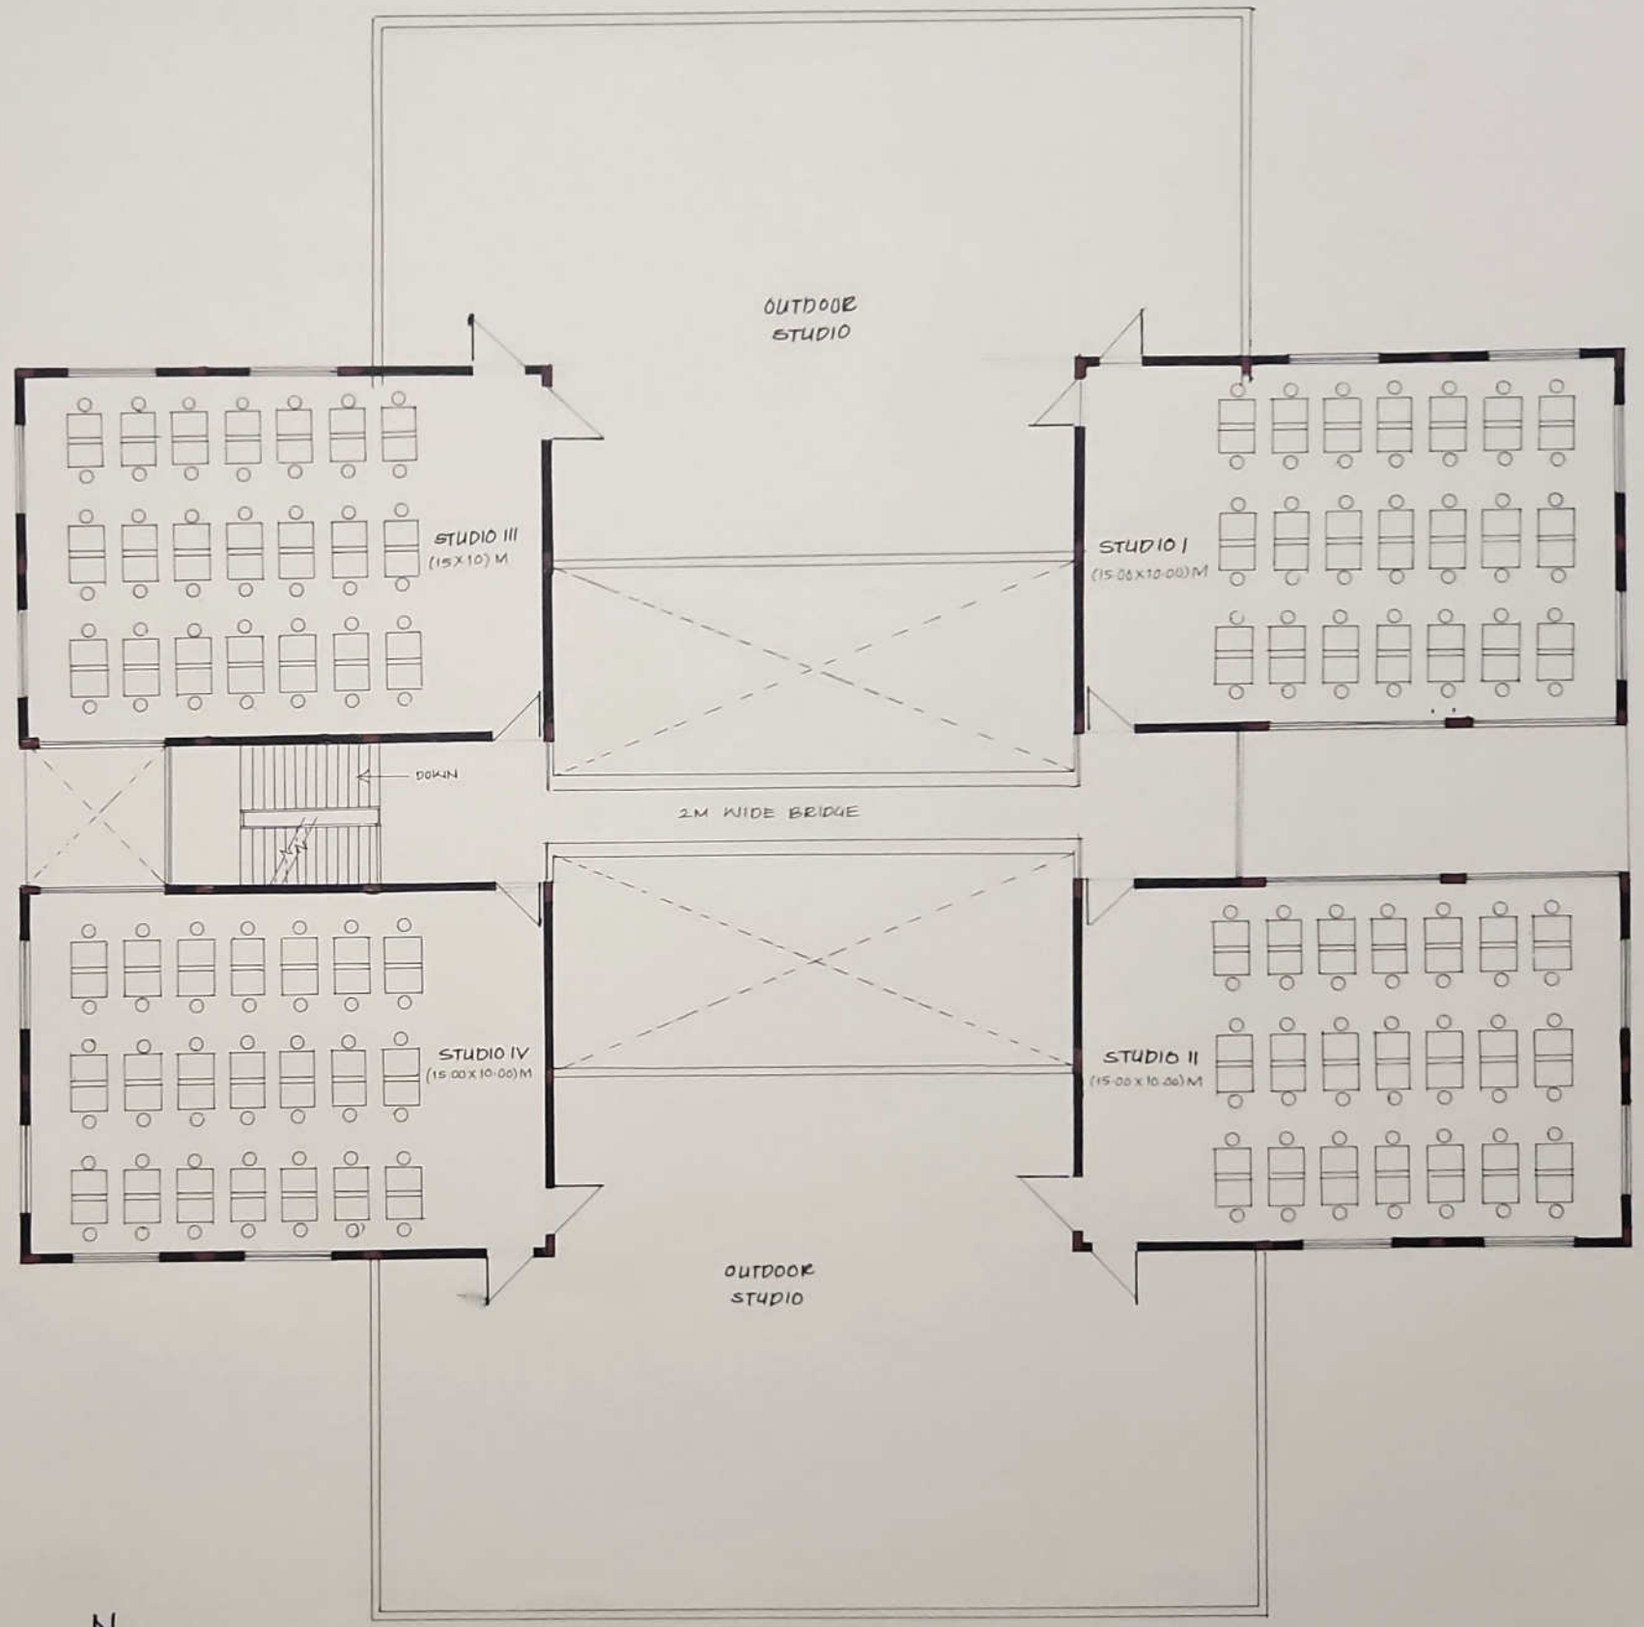


SECOND FLOOR PLAN

SCALE - 1:100

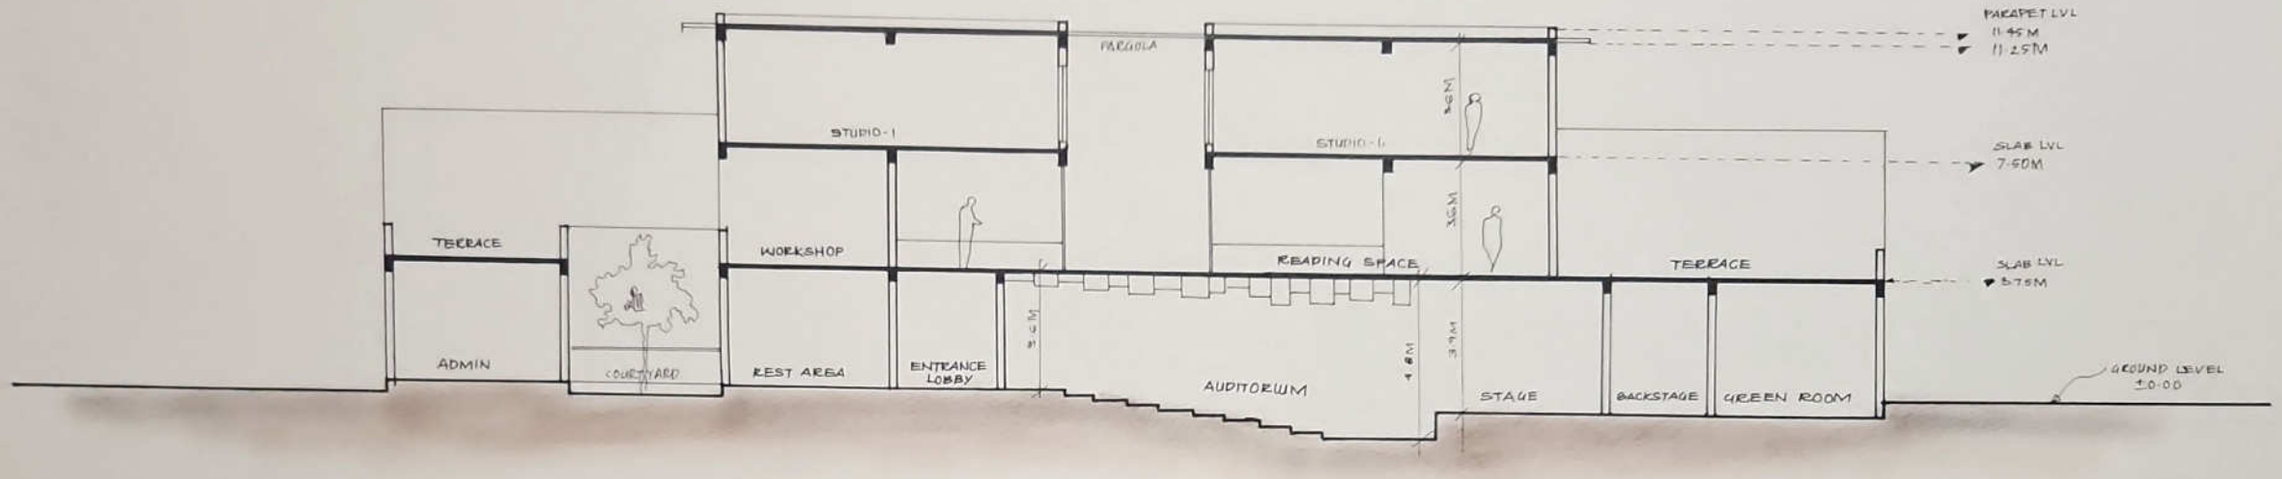

SECTION BB'


SCALE - 1:100

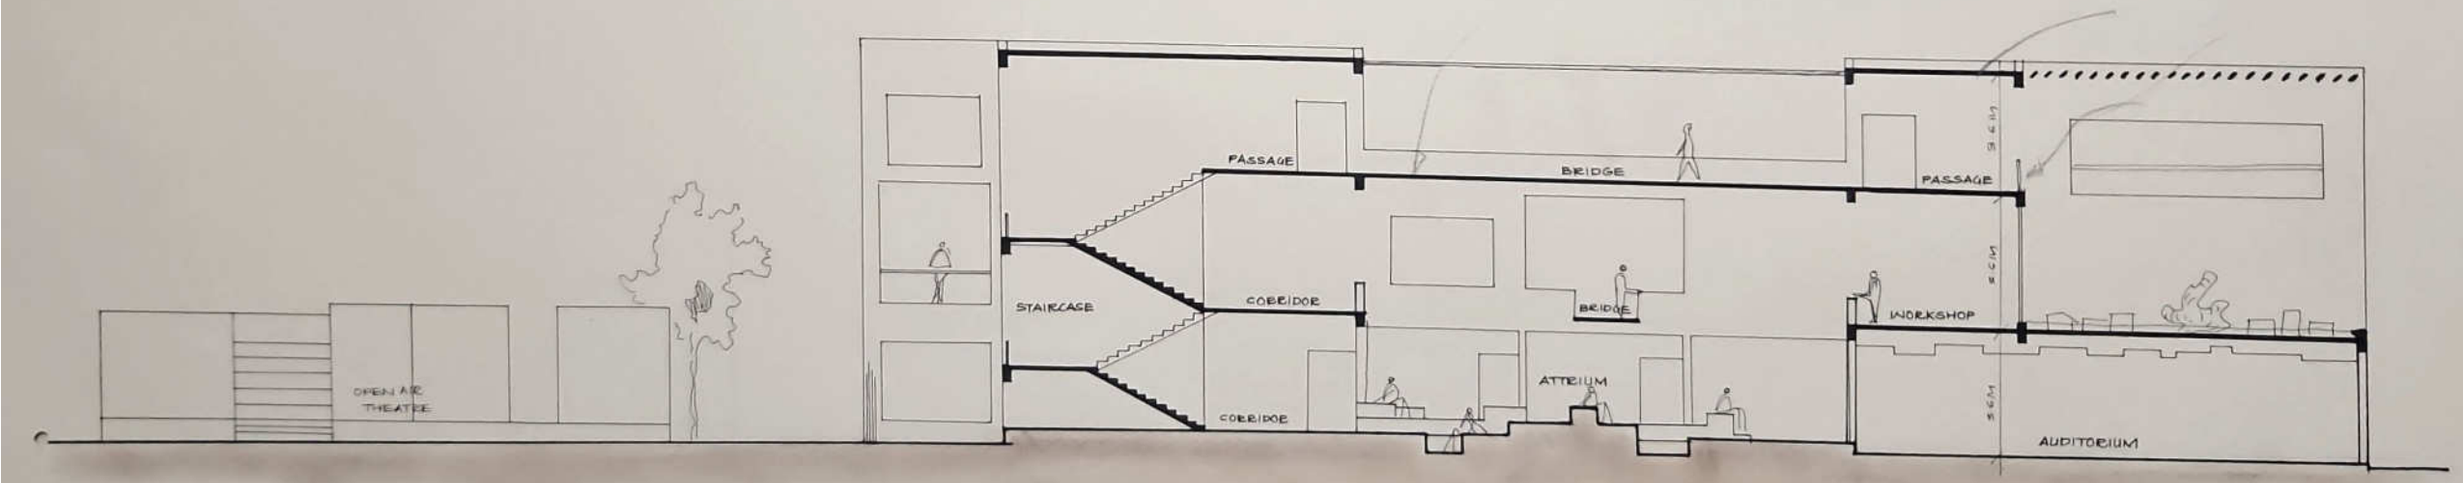

SECTION AA'


SCALE - 1:100

ARCHITECTURE COLLEGE AT AMARAVATI

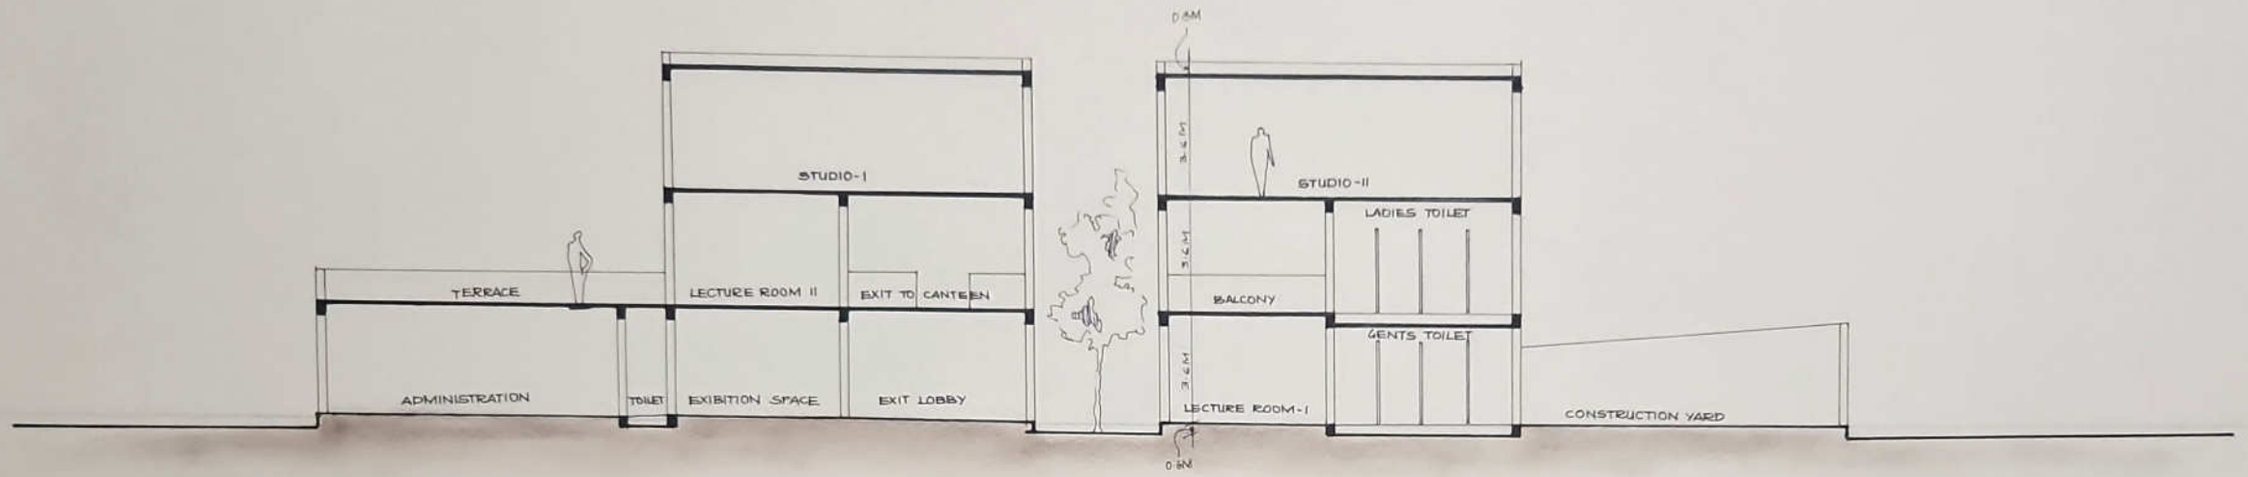

SECTION CC'


SCALE - 1:100

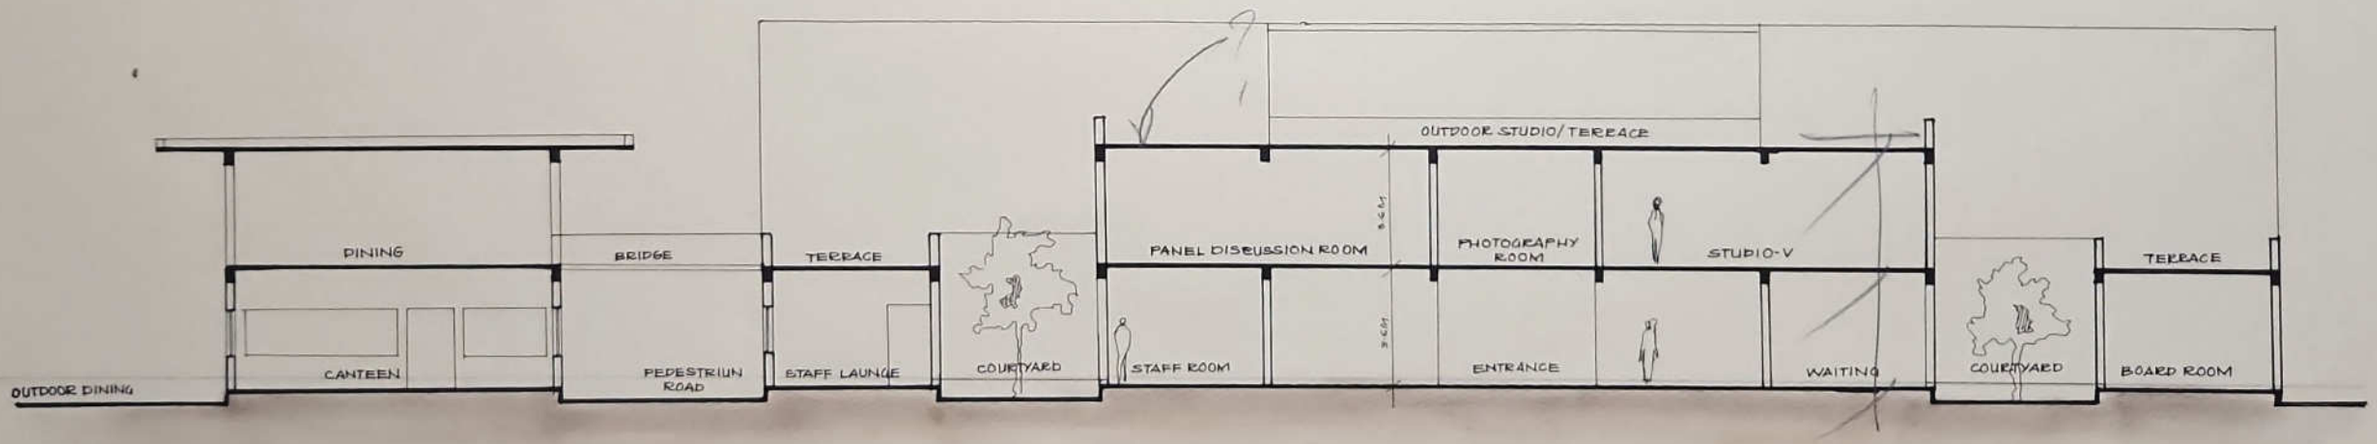

SECTION DD'


SCALE - 1:100

ARCHITECTURE COLLEGE AT AMARAVATI.

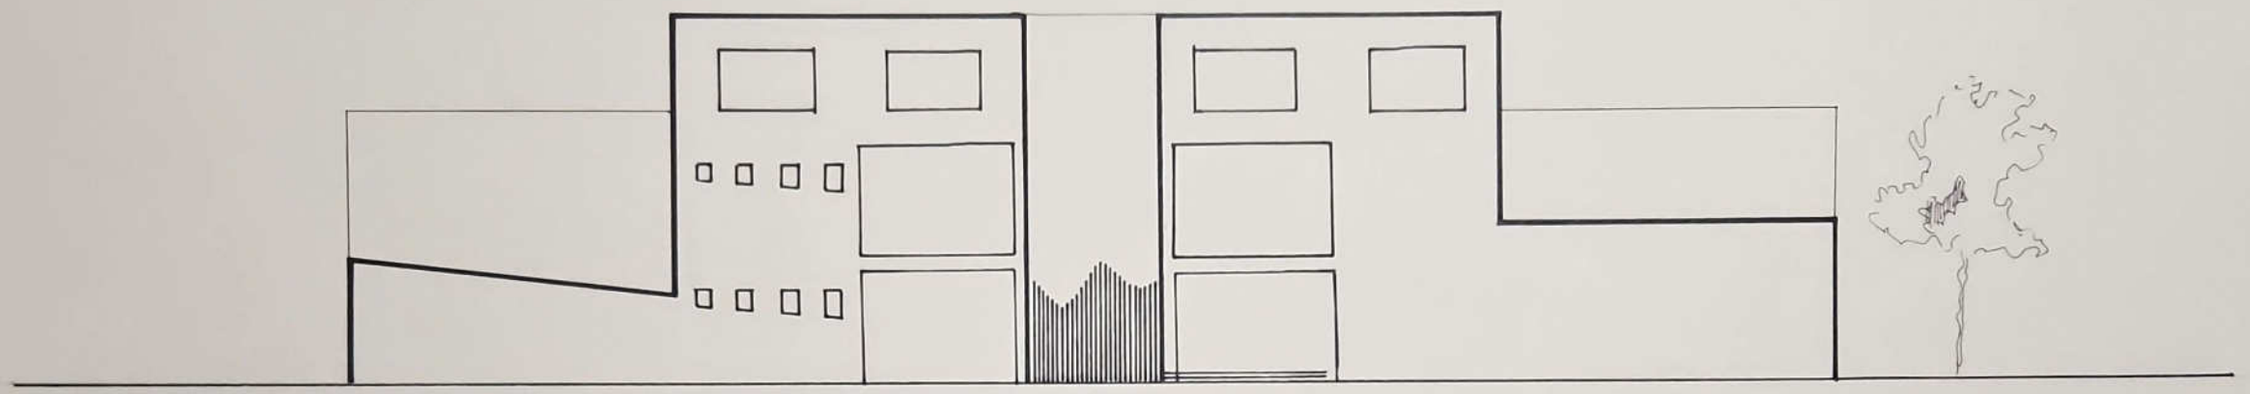

NORTH-WEST SIDE ELEVATION


SCALE - 1:100

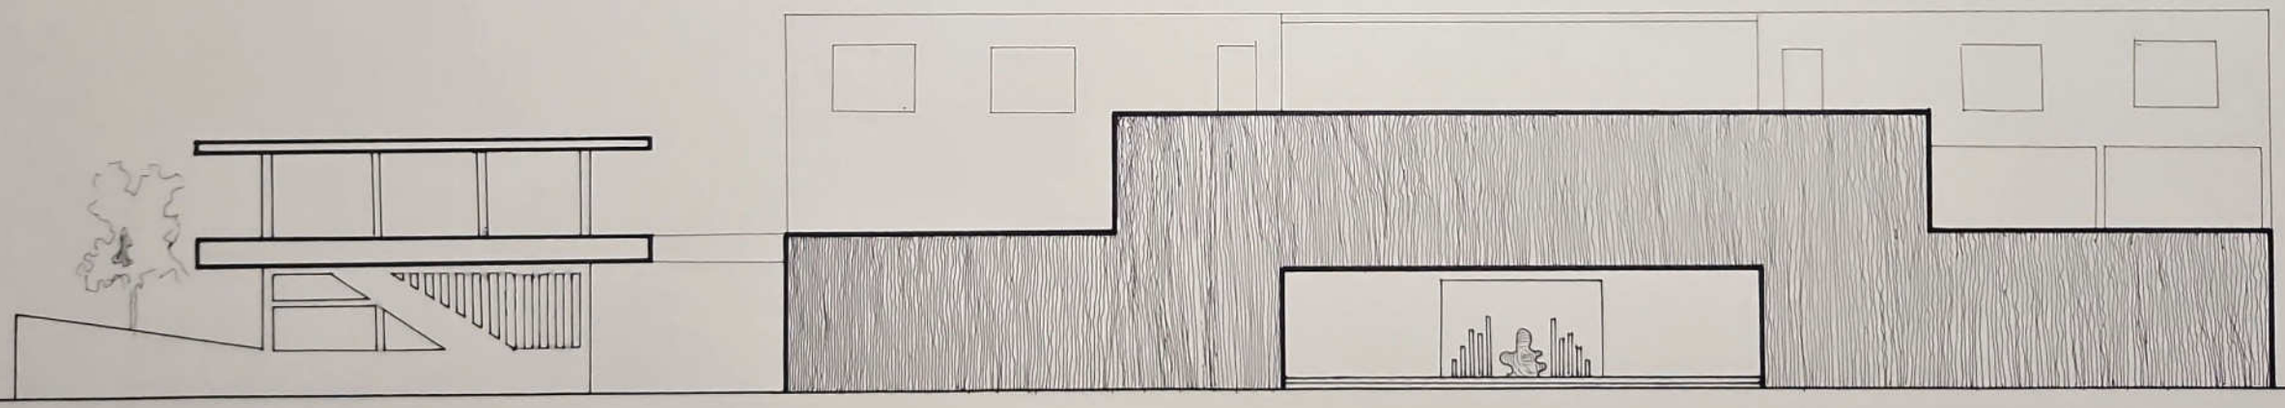

NORTH-EAST SIDE ELEVATION


SCALE - 1:100

ARCHITECTURE COLLEGE AT AMARAVATI.

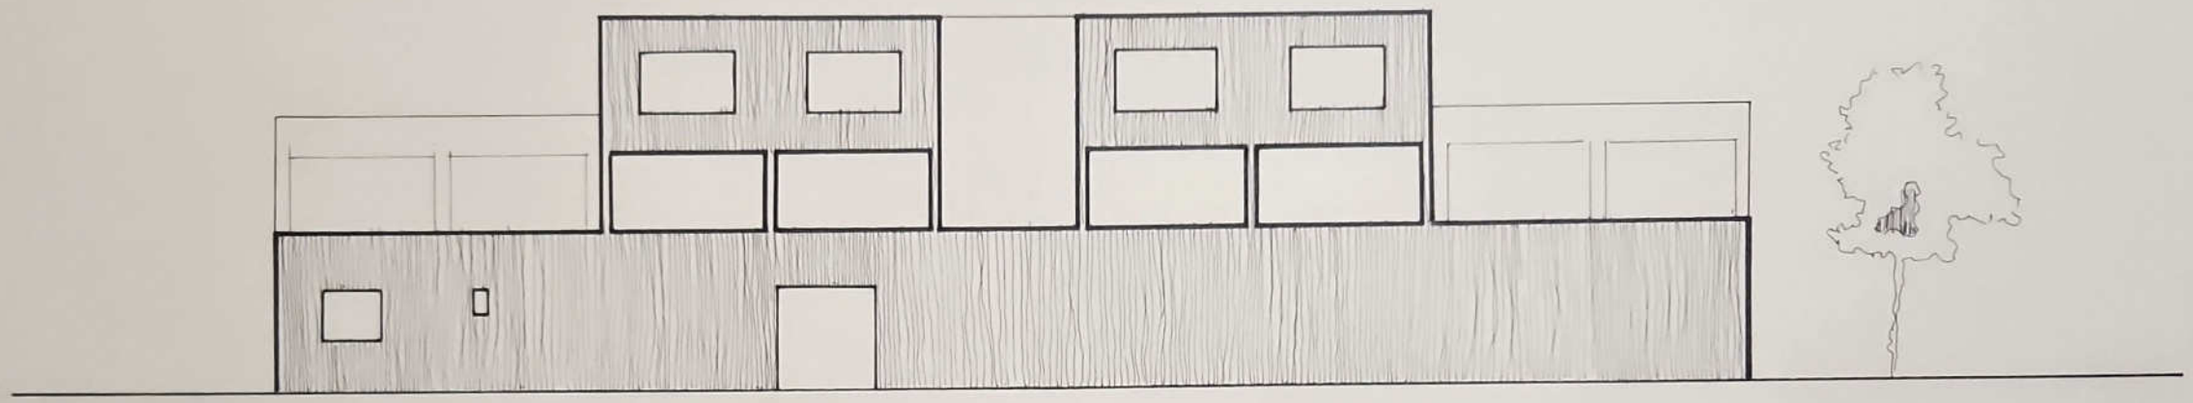

NORTH-EAST SIDE ELEVATION


SCALE - 1:100

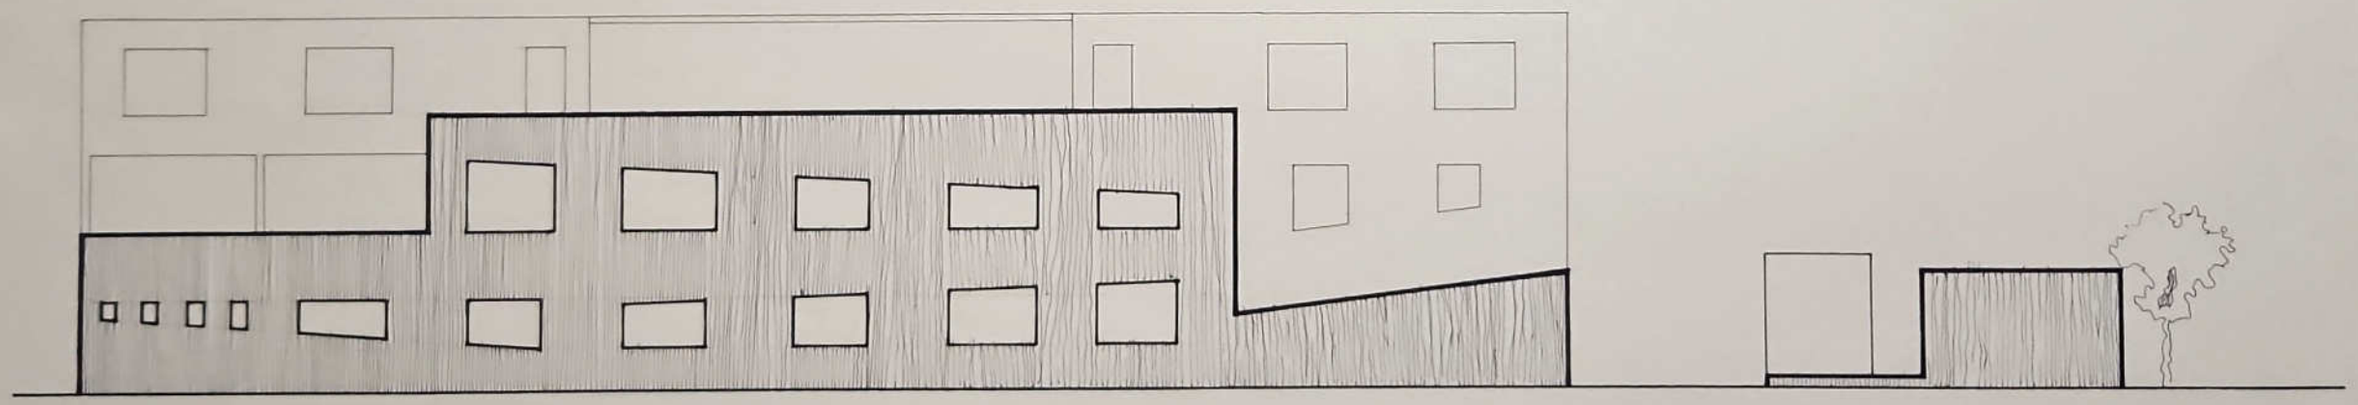

NORTH-WEST SIDE ELEVATION.

SCALE - 1:100

ARCHITECTURE COLLEGE AT AMARAVATI

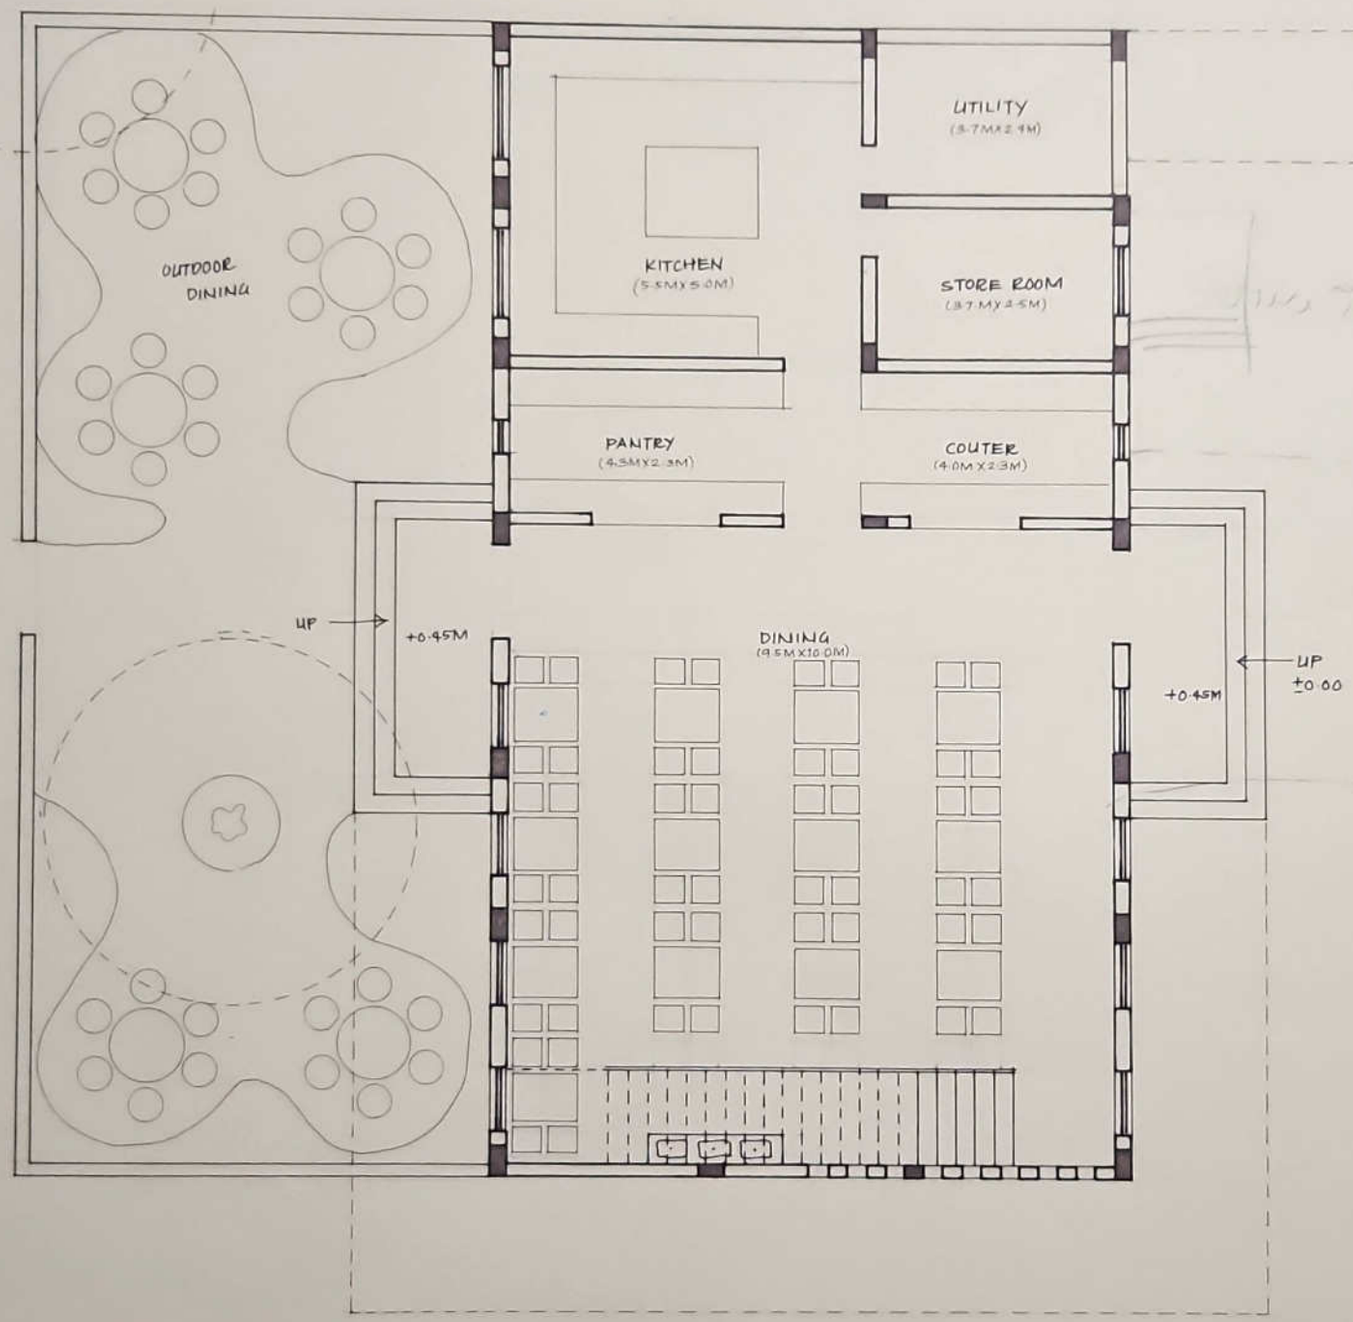


GROUND FLOOR PLAN

SCALE - 1:50

N


CANTEEN AT ARCHITECTURE COLLEGE.

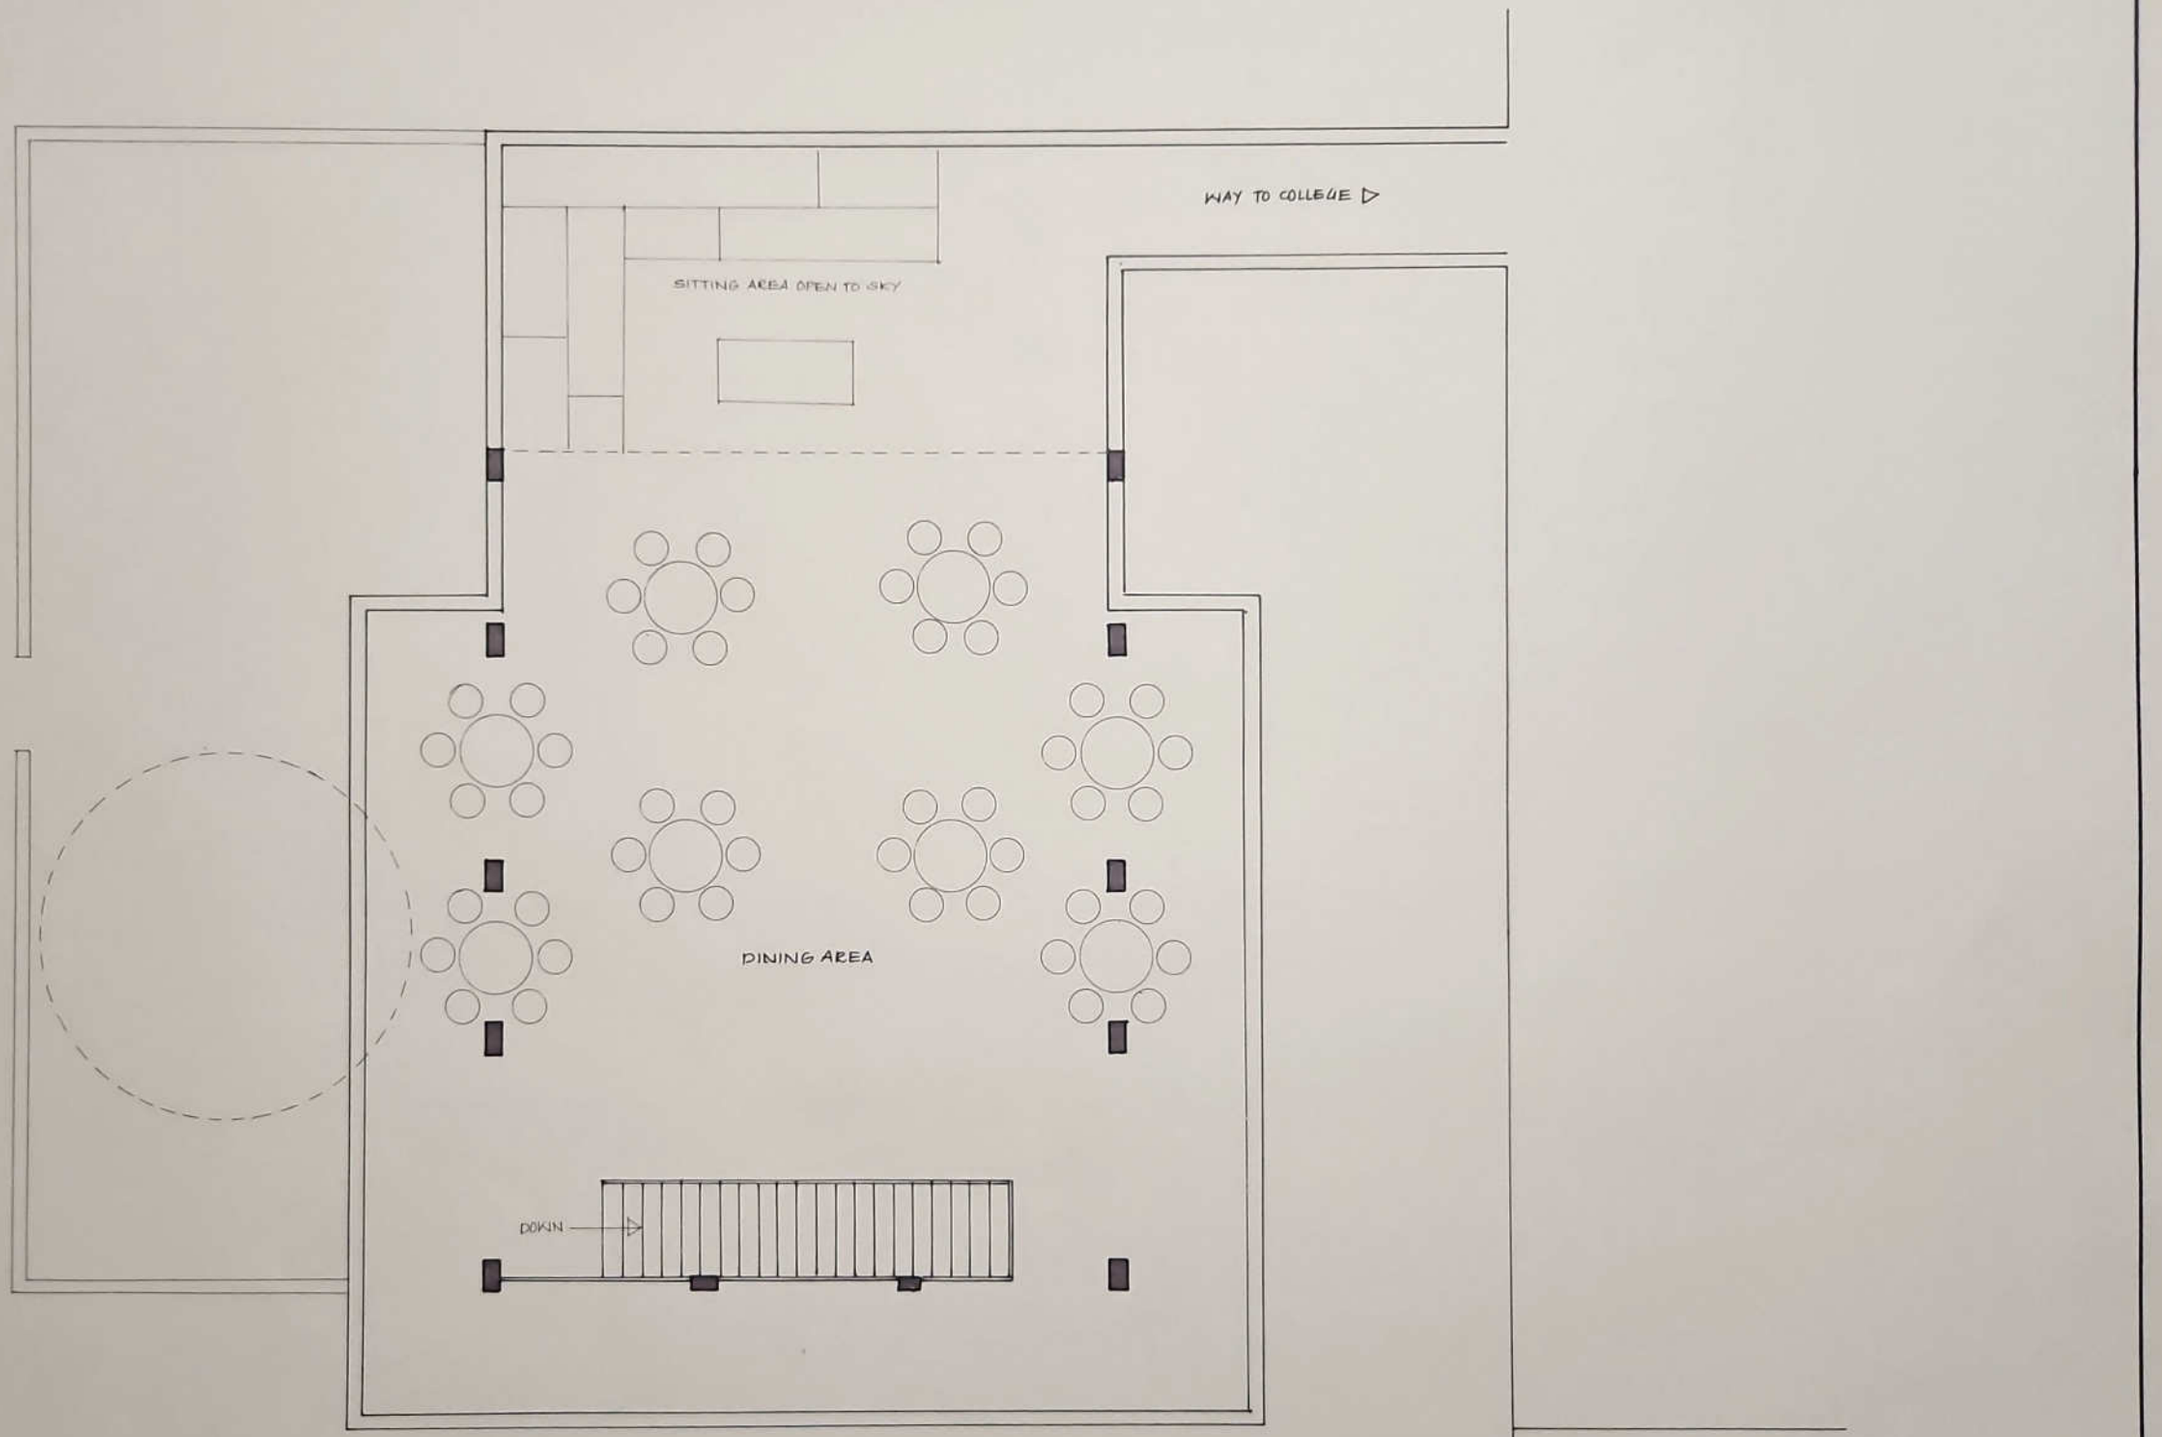

FIRST FLOOR PLAN N


SCALE - 1:50

CANTEEN AT ARCHITECTURE COLLEGE.

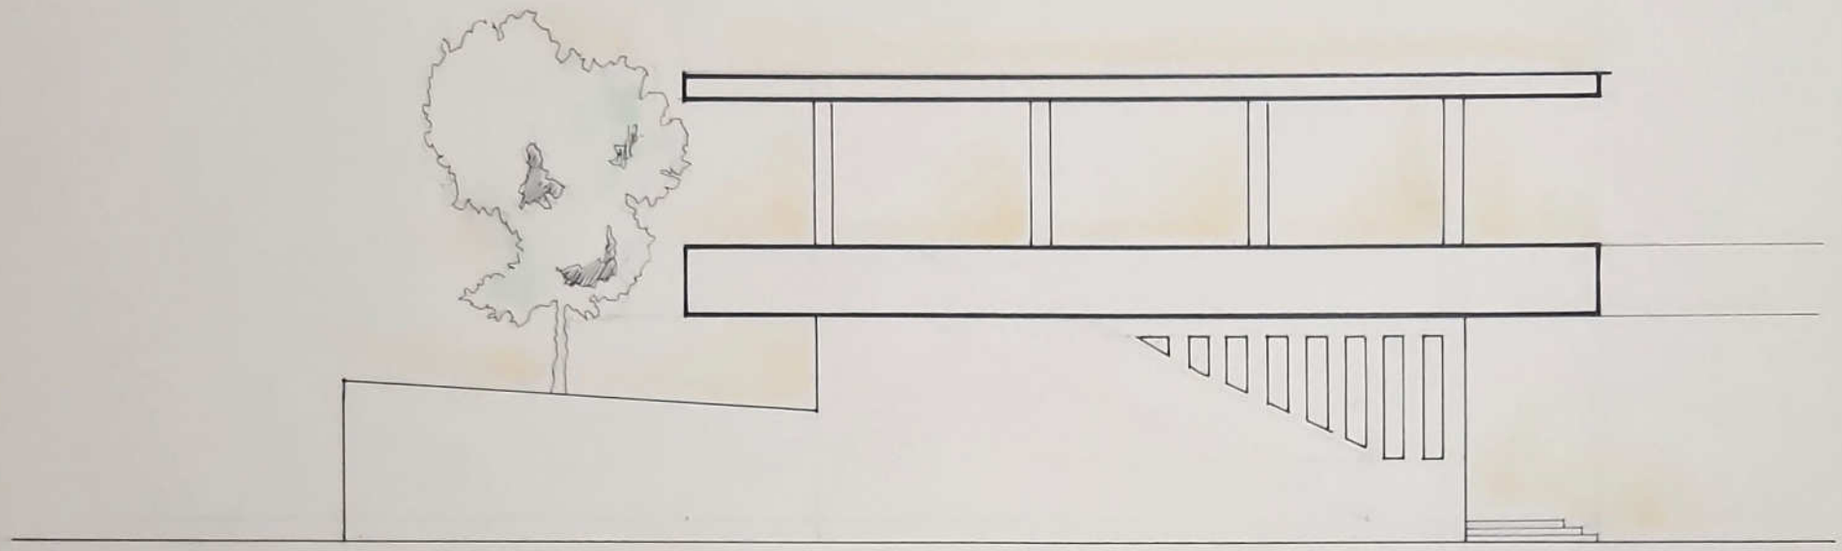

SOUTH - SIDE ELEVATION.


SCALE - 1:50

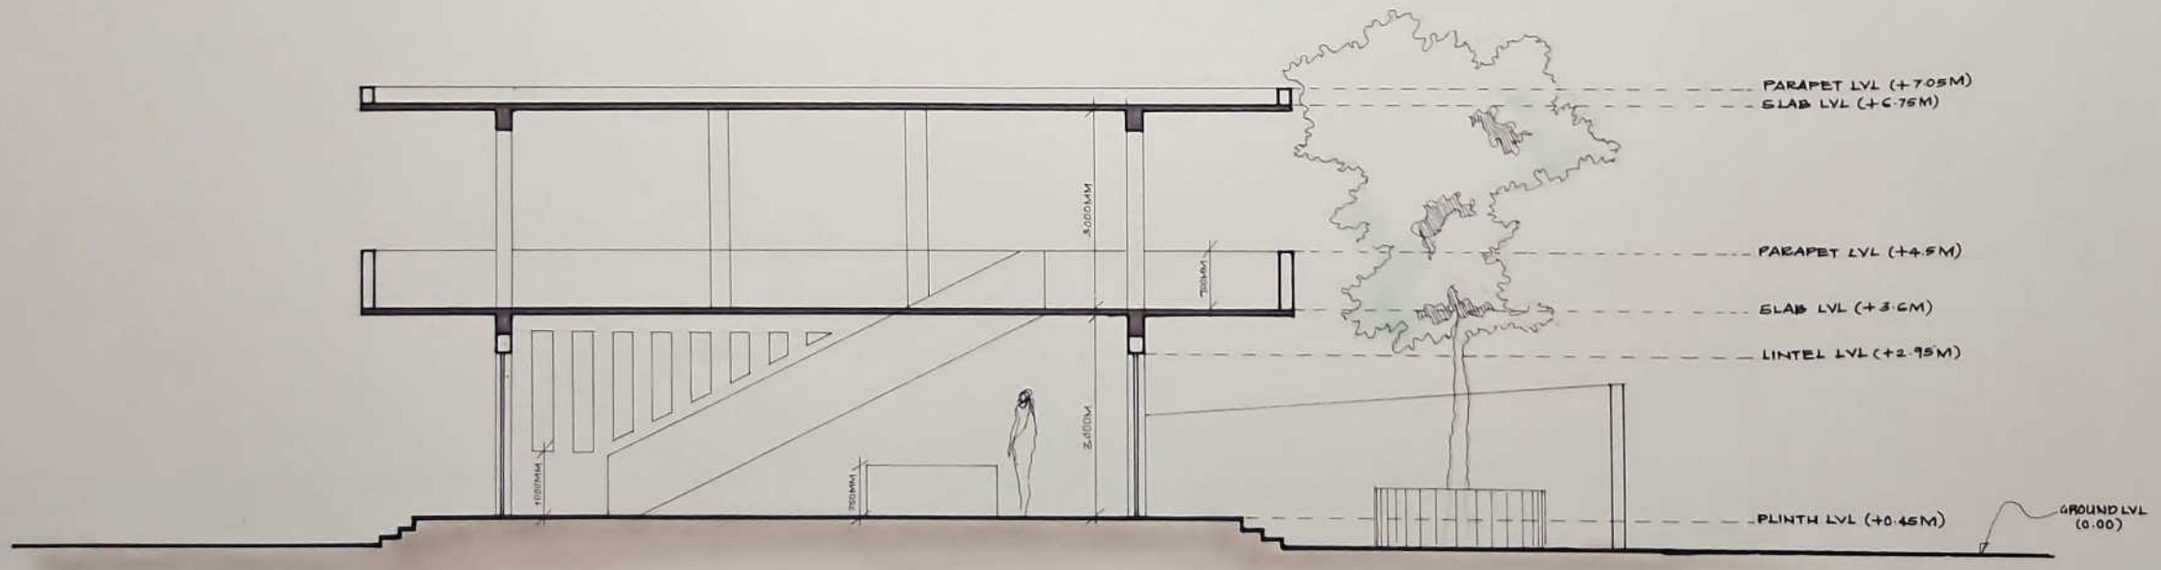

SECTION FF'

SCALE - 1:50

CANTEEN AT ARCHITECTURE COLLEGE.

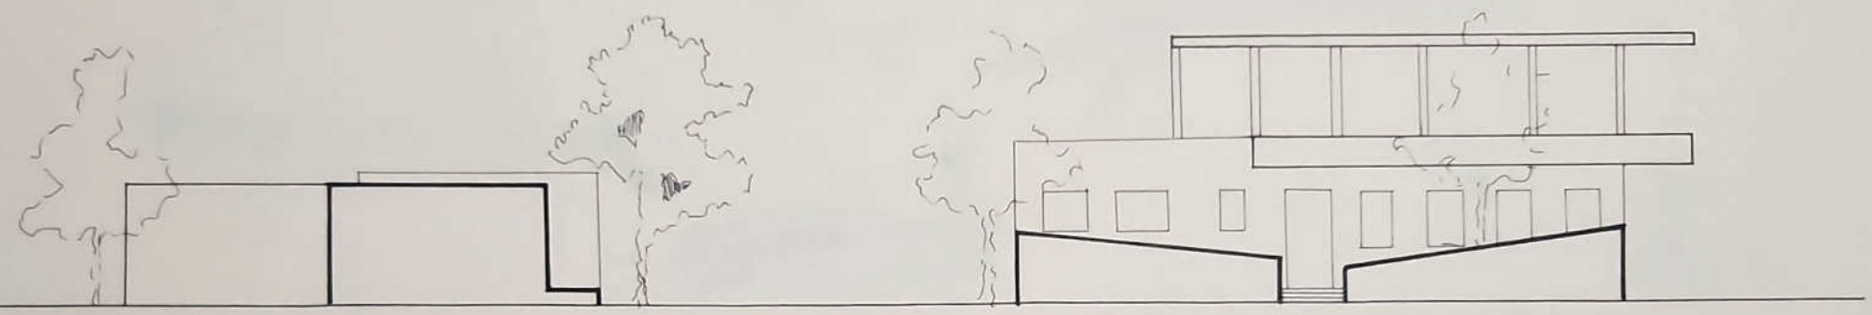

WEST- SIDE ELEVATION.


SCALE - 1:100



SECTION EE'

SCALE - 1:100

CANTEEN AT ARCHITECTURE COLLEGE.

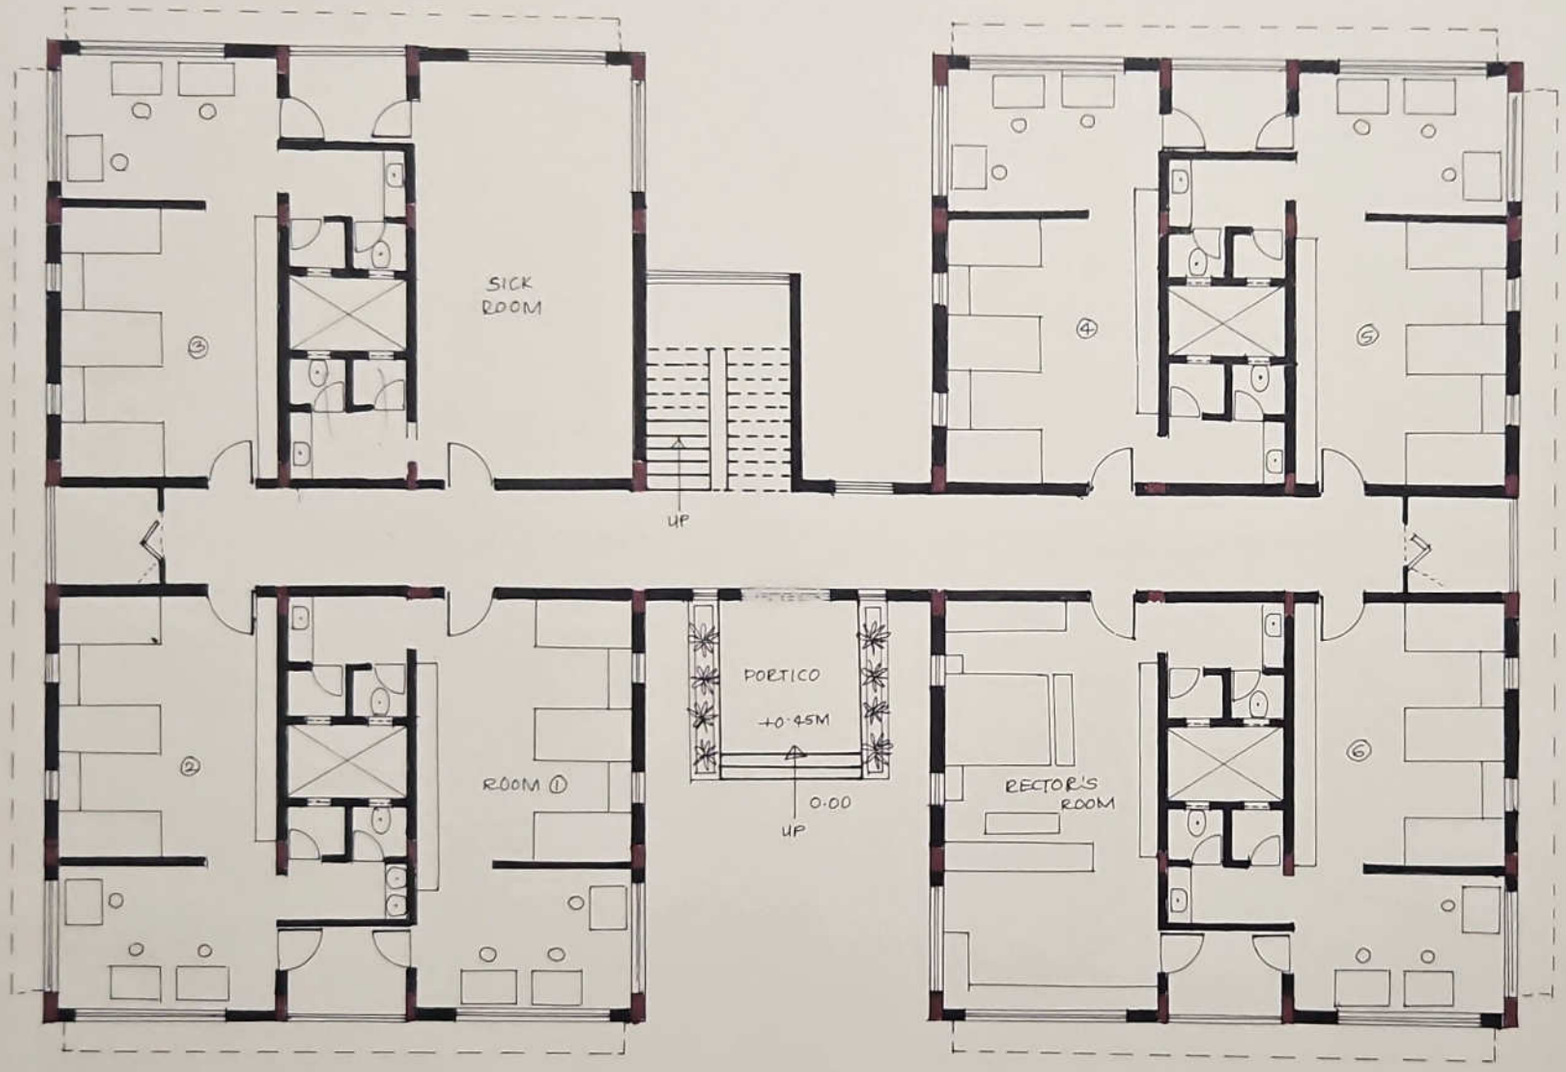


GROUND FLOOR PLAN.

SCALE - 1:100

N

HOSTEL AT ARCHITECTURE COLLEGE.

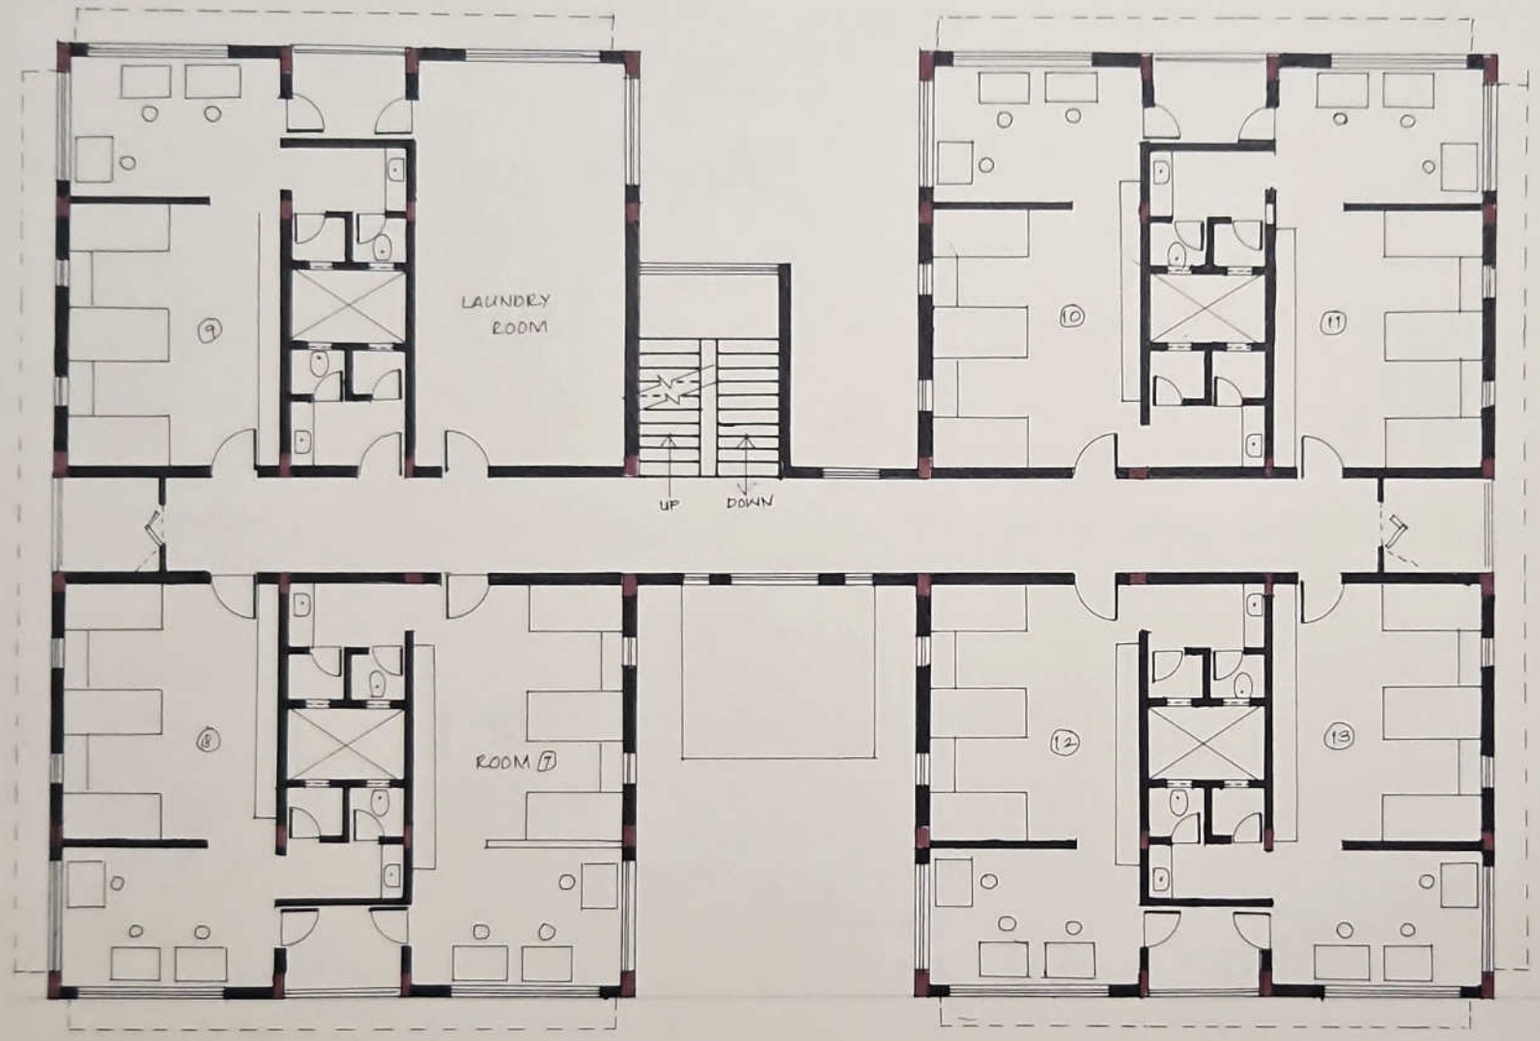


FIRST FLOOR PLAN.

SCALE - 1:100

N

HOSTEL AT ARCHITECTURE, COLLEGE

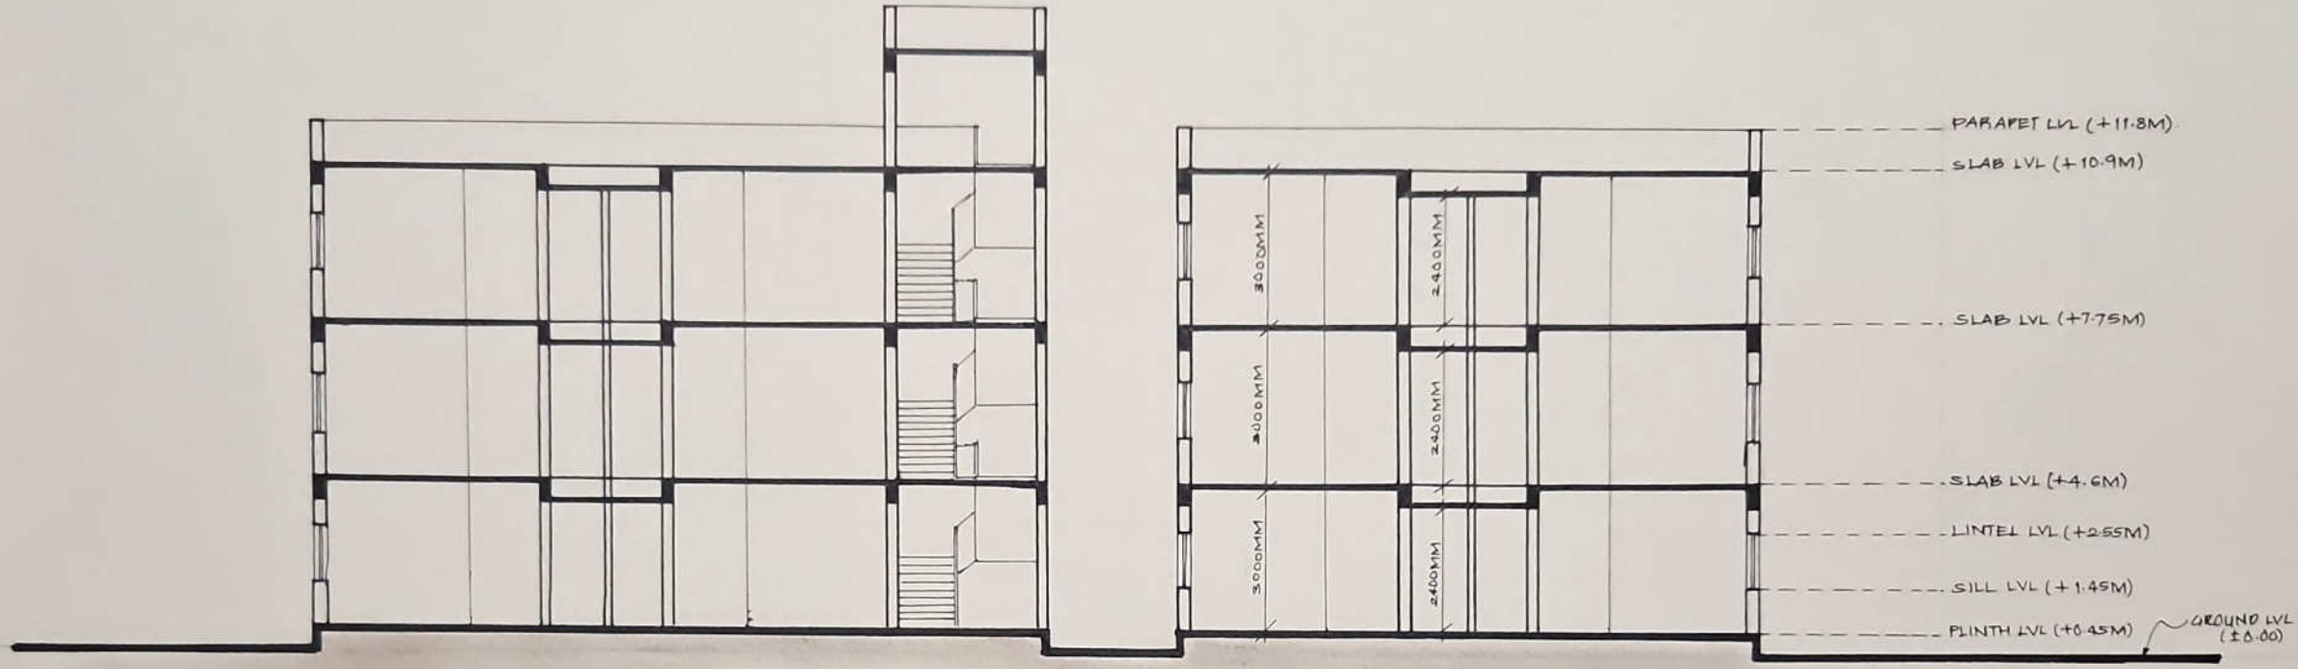

SECTION AA'


SCALE - 1:100



SECTION BB'


SCALE - 1:100

HOSTEL AT ARCHITECTURE COLLEGE

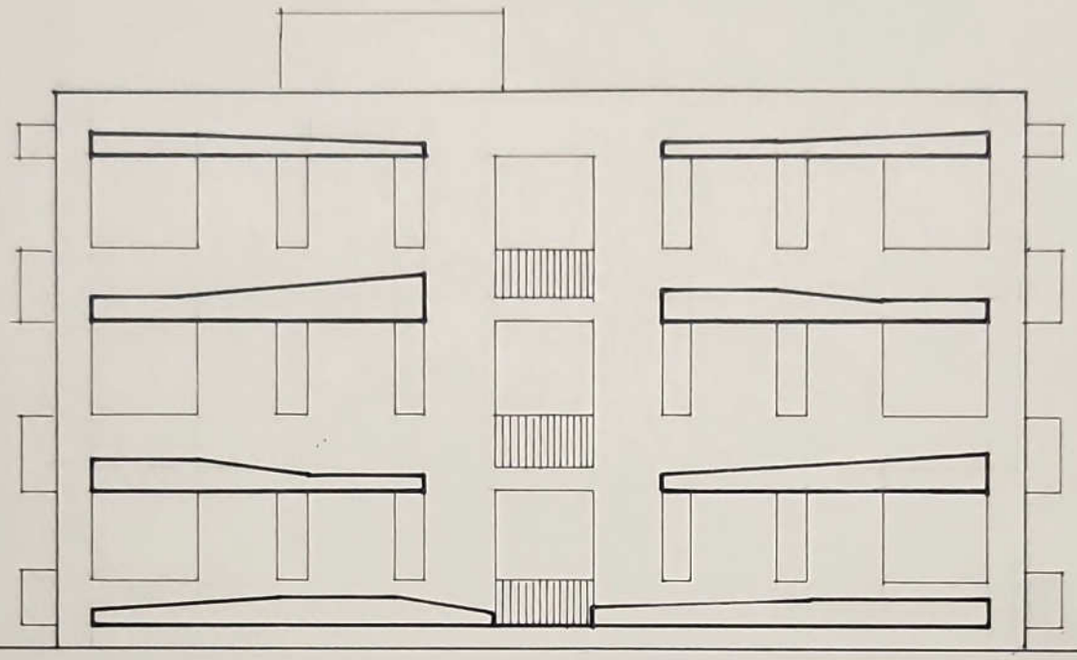

SOUTH - SIDE ELEVATION

SCALE - 1:100

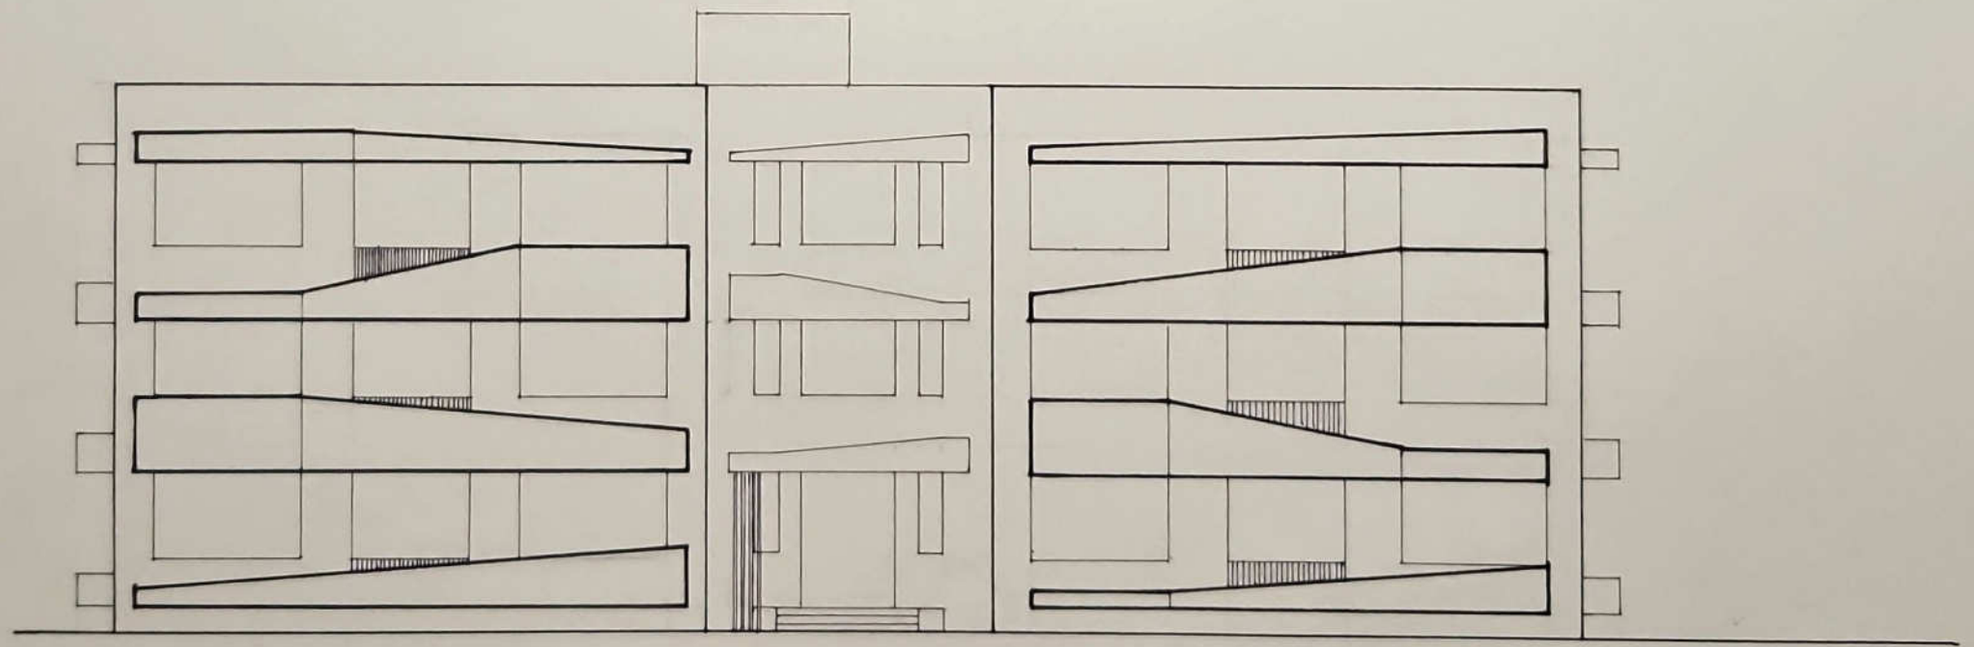

EAST- SIDE (FRONT) ELEVATION.

SCALE - 1:100

HOSTEL AT ARCHITECTURE COLLEGE.

ARCHITECTURAL

DESIGN

PORTFOLIO



ENGINEERING COLLEGE -SITE PLAN

NORTH

ARCHITECTURAL DESIGN

A

B

A'

B'

DRAWING ROOM 7.50X11.00M

CLASSROOM 7.50X11.00M

CLASSROOM 7.50X11.00M

CLASSROOM 7.50X11.00M

TOILET 1.50X1.50M

TOILET 1.50X1.50M

TOILET 1.50X1.50M

TOILET 1.50X1.50M

DUCT 1.50X6.77M

GIRL'S WASHROOM 4.60X6.70M

BOY'S WASHROOM 4.60X6.70M

GIRL'S RESTROOM 5.50X4.00M

BOY'S RESTROOM 5.50X4.00M

COURTYARD

±0.00M

FOYER

LAB 7.50MX11.00M

TUTORIAL ROOM 7.50X6.36M

PASSAGE 2.5M WIDE

STAND ALONE LANGUAGE 7.50X8.27M

STAFFROOM 7.50X11.00M

+0.60M

ENTRANCE

PORCH

±0.00M

GROUND FLOOR PLAN (CIVIL DEPARTMENT)

LAB 7.50X11.00M

CLASSROOM 7.50X11.00M

CLASSROOM 7.50X11.00M

TOILET 1.50X1.50M

TOILET 1.50X1.50M

TOILET 1.50X1.50M

TOILET 1.50X1.50M

DUCT 1.50X6.77M

GIRL'S WASHROOM 4.60X6.70M

BOY'S WASHROOM 4.60X6.70M

GIRL'S RESTROOM

BOY'S RESTROOM

COURTYARD

LAB 7.50MX11.00M

TUTORIAL ROOM 7.50X6.36M

PASSAGE 2.5M WIDE

STAND ALONE LANGUAGE 7.50X8.27M

STAFFROOM 7.50X11.00M

FIRST FLOOR PLAN (MECHANICAL DEPARTMENT)


INSTITUTIONAL BLOCK-A(PLANS)

COLLEGE OF ARCHITECTURE, SOLAPUR


NORTH

N

ARCHITECTURAL DESIGN

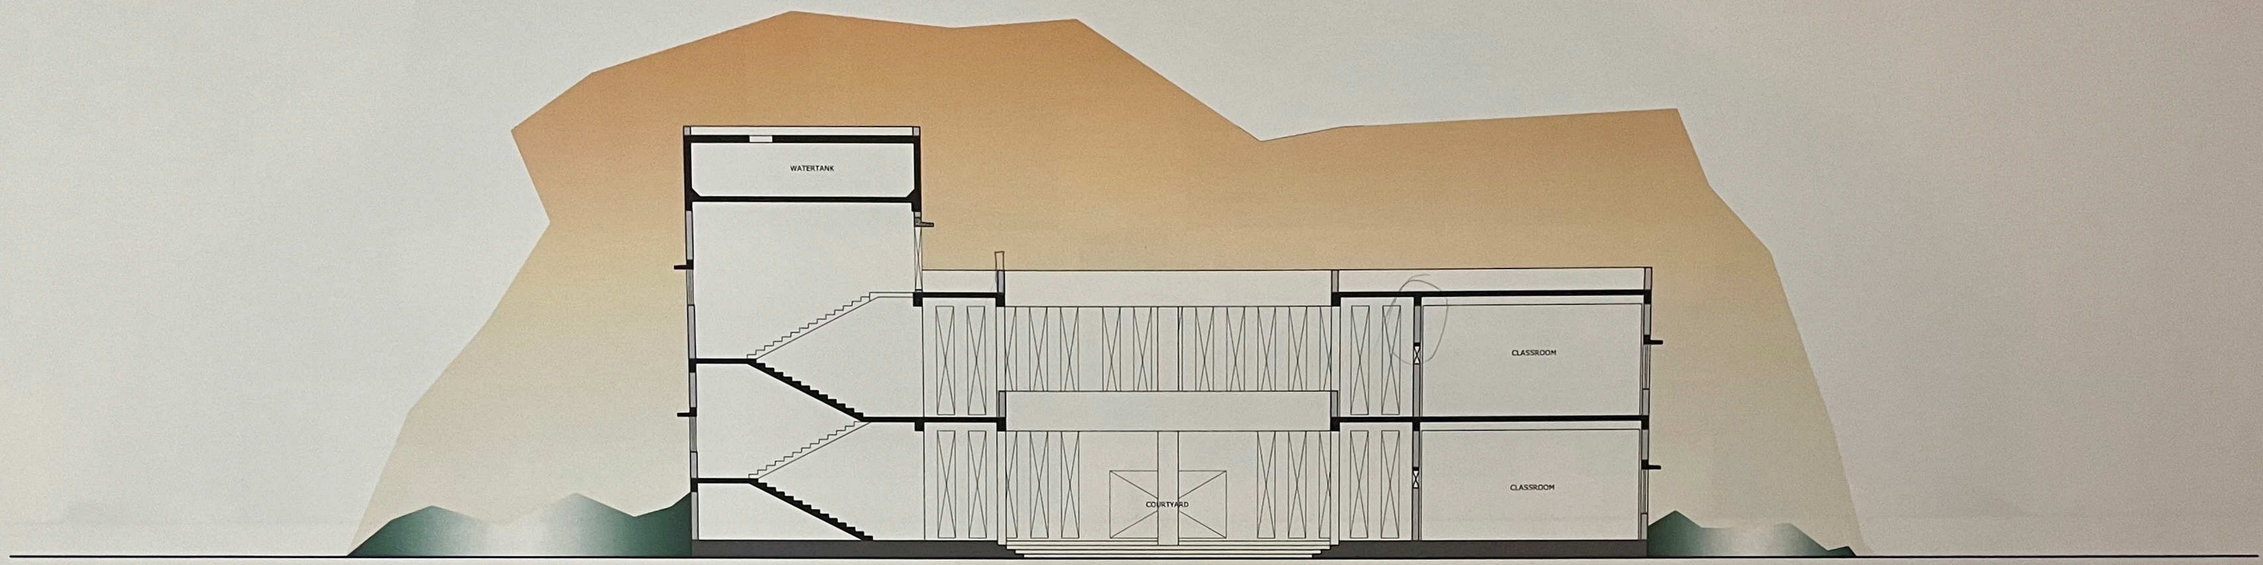

SECTION-BB'

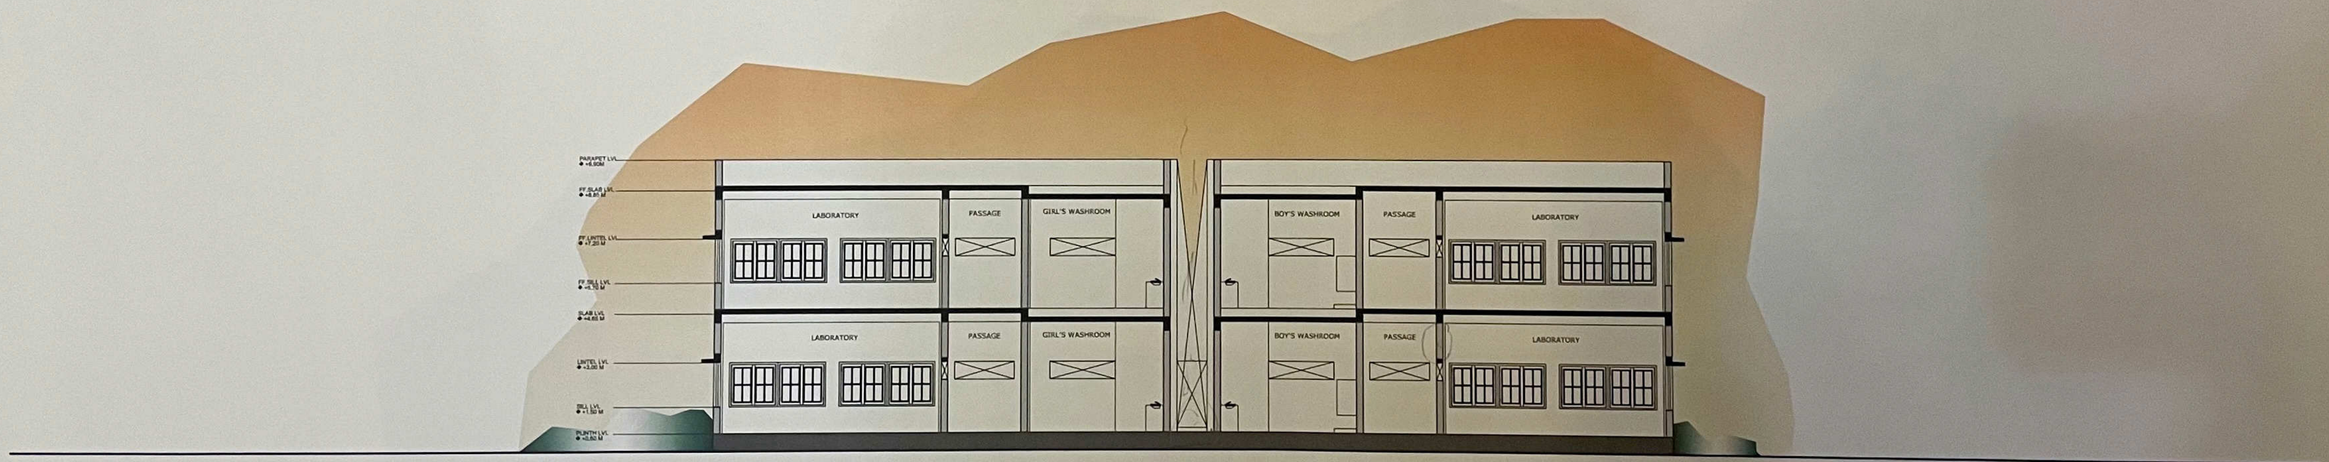


SECTION-AA'

INSTITUTIONAL BLOCK-A(SECTIONS)


NORTH

N

ARCHITECTURAL DESIGN

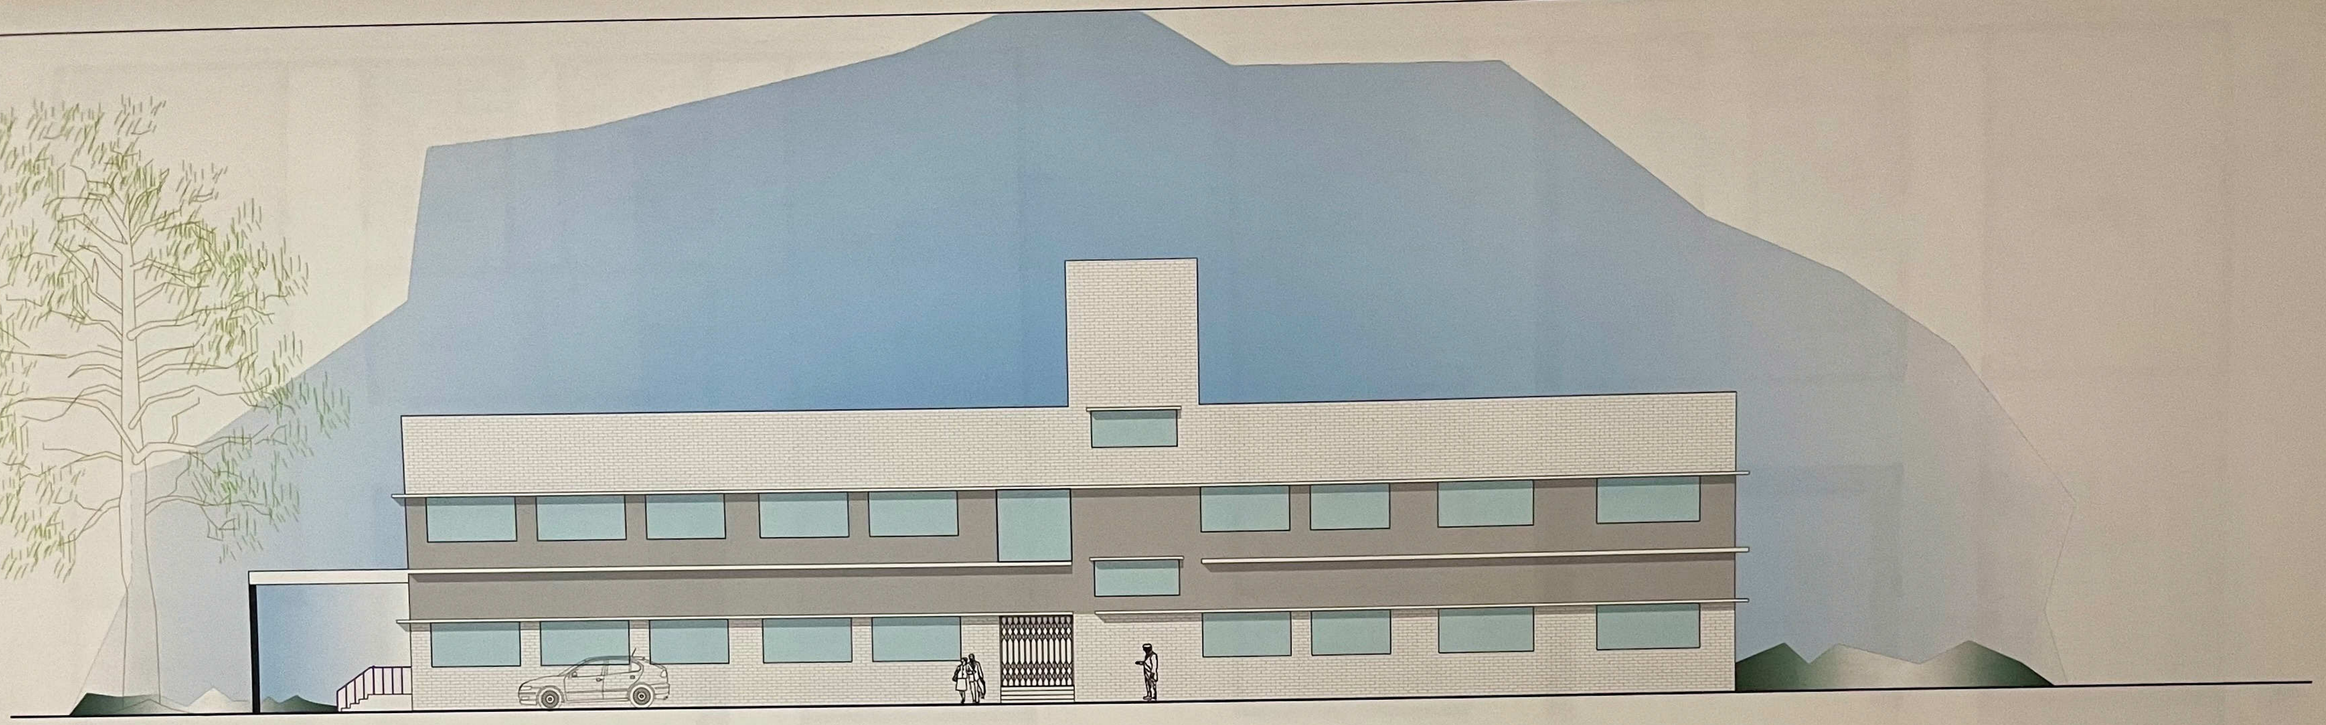

RIGHT SIDE ELEVATION

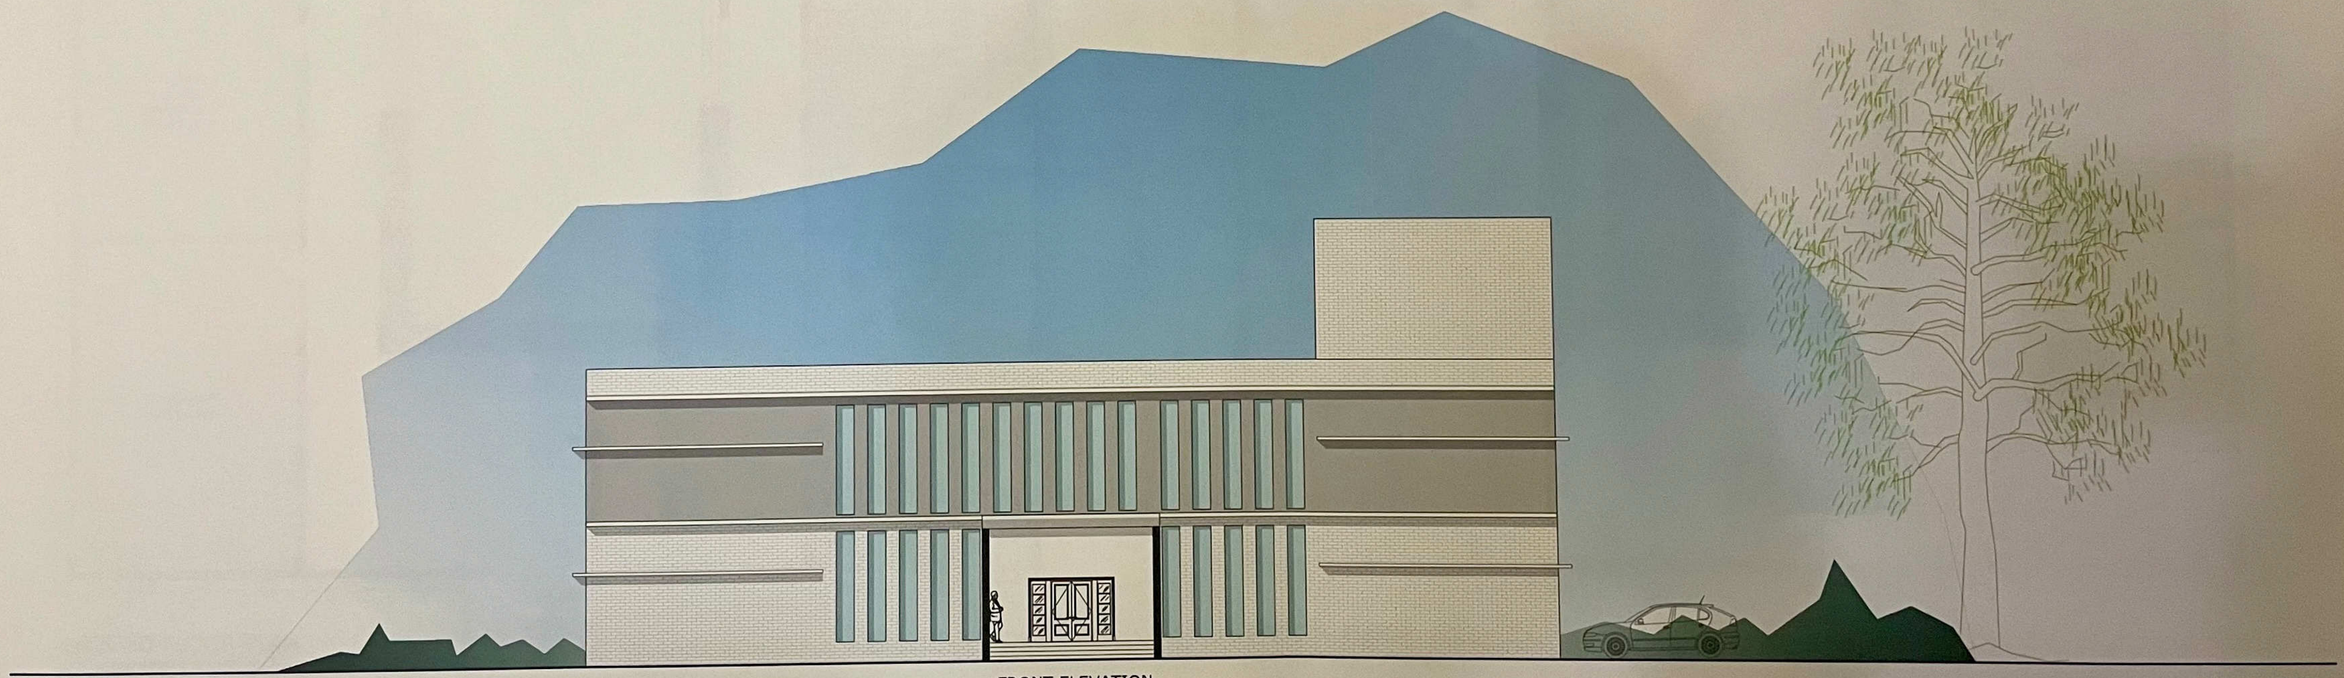

FRONT ELEVATION

INSTITUTIONAL BLOCK-A(ELE)

NORTH

ARCHITECTURAL DESIGN

A

A'

B

B'

LAB

TOILET 1.50X1.50M

TOILET 1.50X1.50M

BOY'S WASHROOM 4.60X6.70M

DUCT 1.50X6.77M

TOILET 1.50X1.50M

TOILET 1.50X1.50M

GIRL'S WASHROOM 4.60X6.70M

LAB 7.50X11.00M

BOY'S RESTROOM

GIRL'S RESTROOM

TUTORIAL ROOM 7.50X6.36M

CLASSROOM 7.50X11.00M

PASSAGE 2.5M WIDE

COURTYARD

STAND ALONE LANGUAGE 7.50X8.27M

CLASSROOM 7.50X11.00M

±0.00M

STAFFROOM 7.50X11.00M

FOYER

CLASSROOM 7.50X11.00M

+0.60M

ENTRANCE

PORCH

±0.00M

GROUND FLOOR PLAN (COMPUTER TECHNOLOGY DEPARTMENT)

LAB

TOILET 1.50X1.50M

TOILET 1.50X1.50M

BOY'S WASHROOM 4.60X6.70M

DUCT 1.50X6.77M

TOILET 1.50X1.50M

TOILET 1.50X1.50M

GIRL'S WASHROOM 4.60X6.70M

LAB 7.50X11.00M

BOY'S RESTROOM

GIRL'S RESTROOM

TUTORIAL ROOM 7.50X6.36M

CLASSROOM 7.50X11.00M

PASSAGE 2.5M WIDE

COURTYARD

STAND ALONE LANGUAGE 7.50X8.27M

CLASSROOM 7.50X11.00M

STAFFROOM 7.50X11.00M


CLASSROOM 7.50X11.00M

TYPICAL FLOOR (IT DEPARTMENT) E&C DEPARTMENT)PLAN

INSTITUTIONAL BLOCK-B(PLANS)

NORTH

ARCHITECTURAL DESIGN

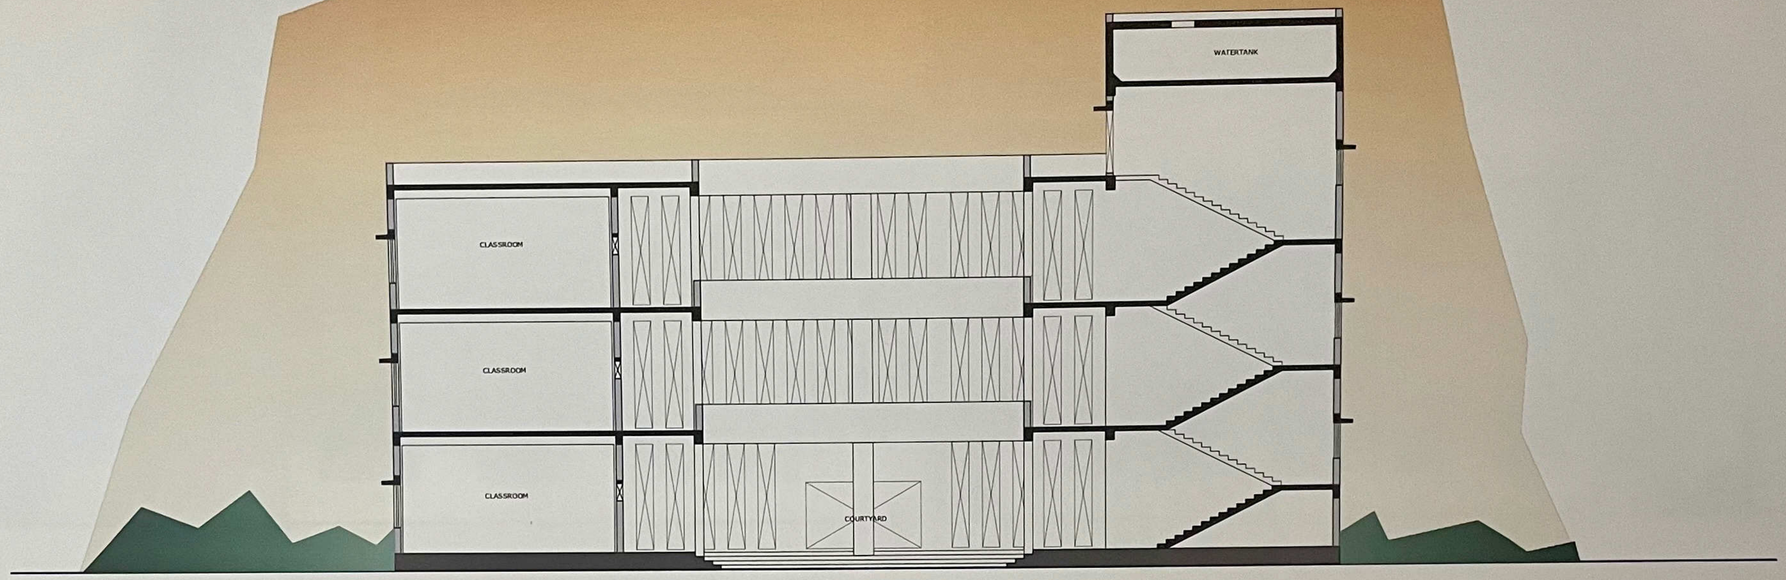

SECTION-BB'




SECTION-AA'


INSTITUTIONAL BLOCK-B(SECTIONS)

NORTH

ARCHITECTURAL DESIGN

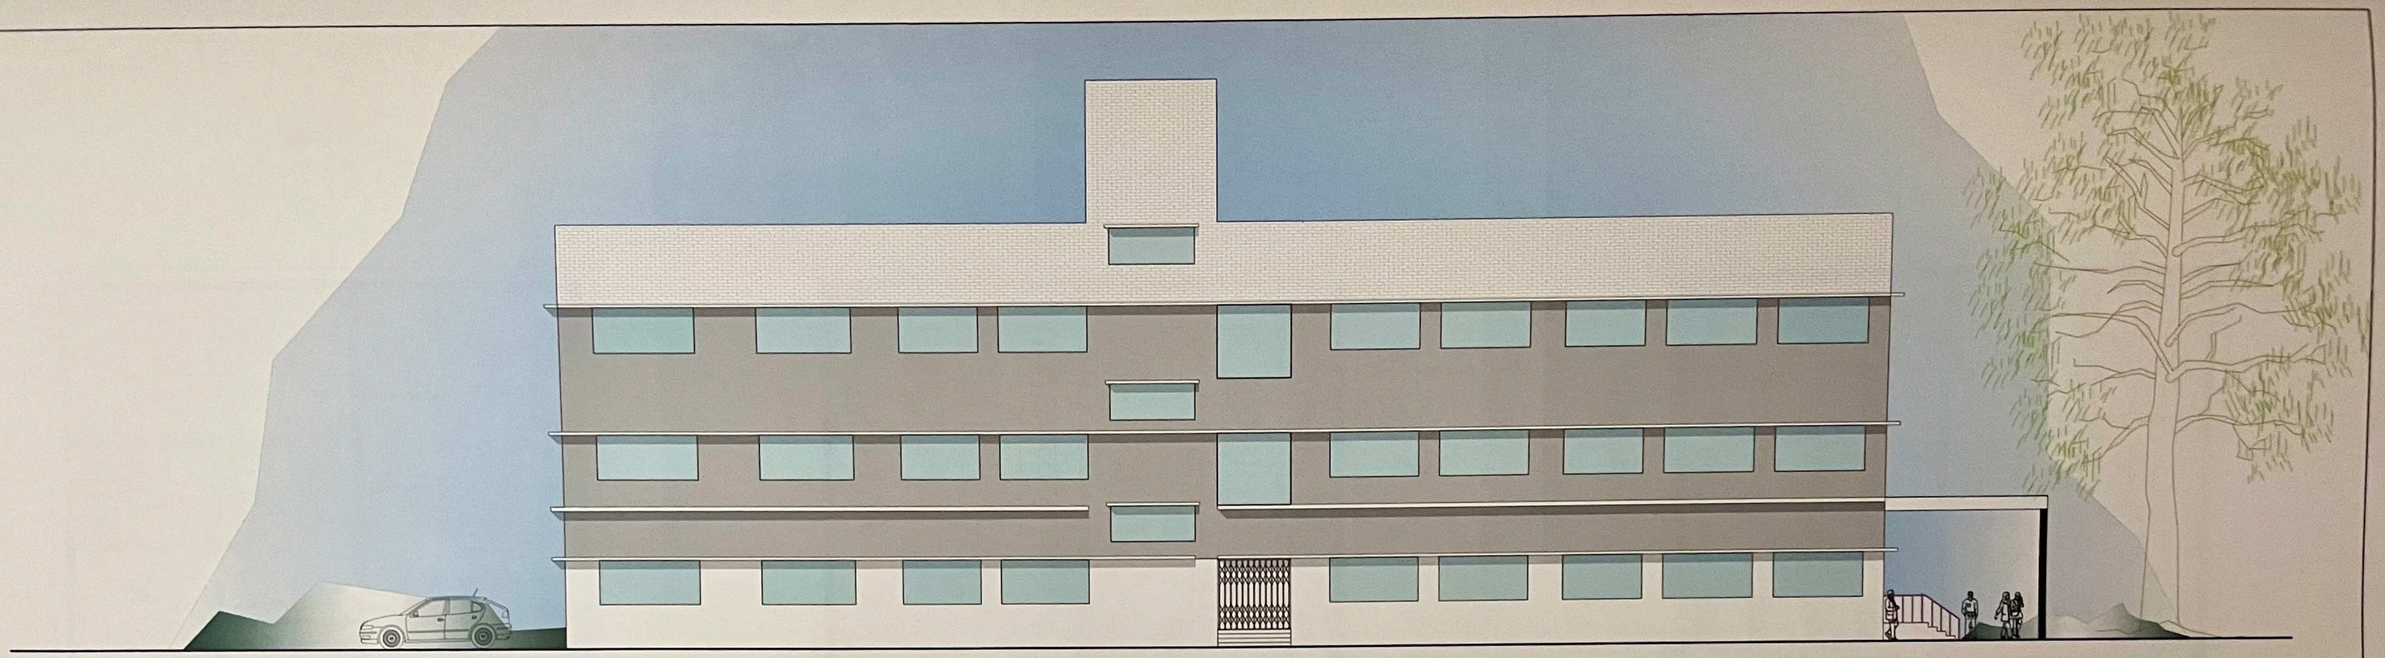

LEFT SIDE ELEVATION

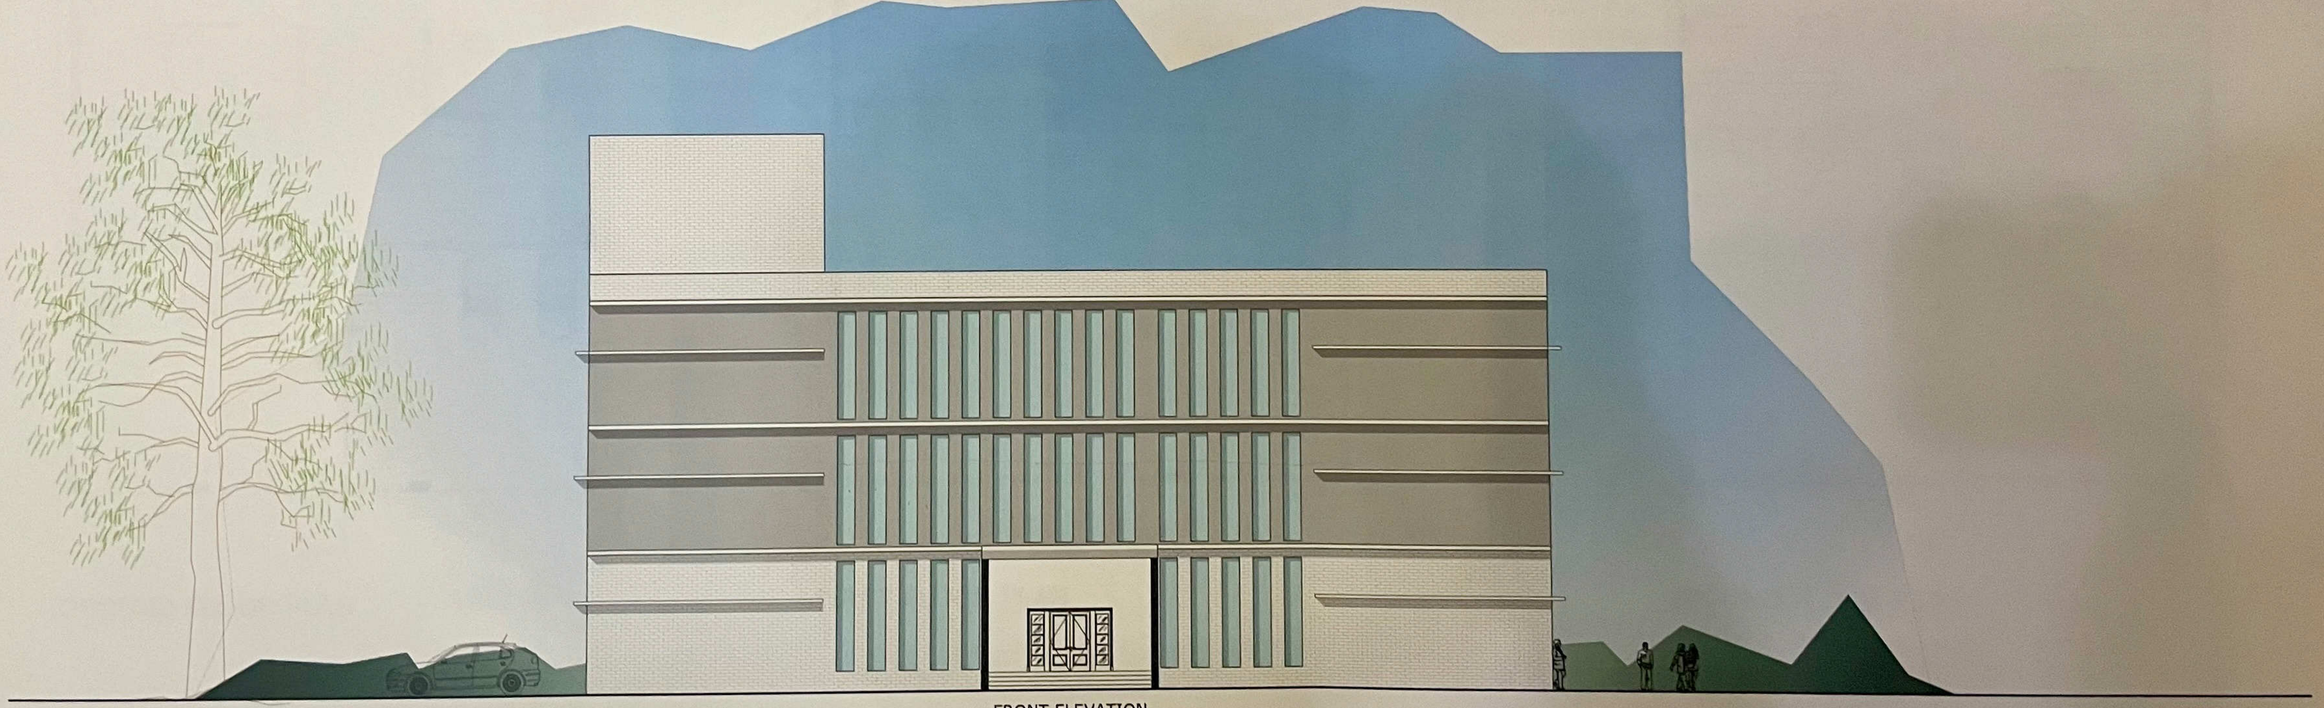


FRONT ELEVATION


INSTITUTIONAL BLOCK-B(ELE)

NORTH


ARCHITECTURAL DESIGN

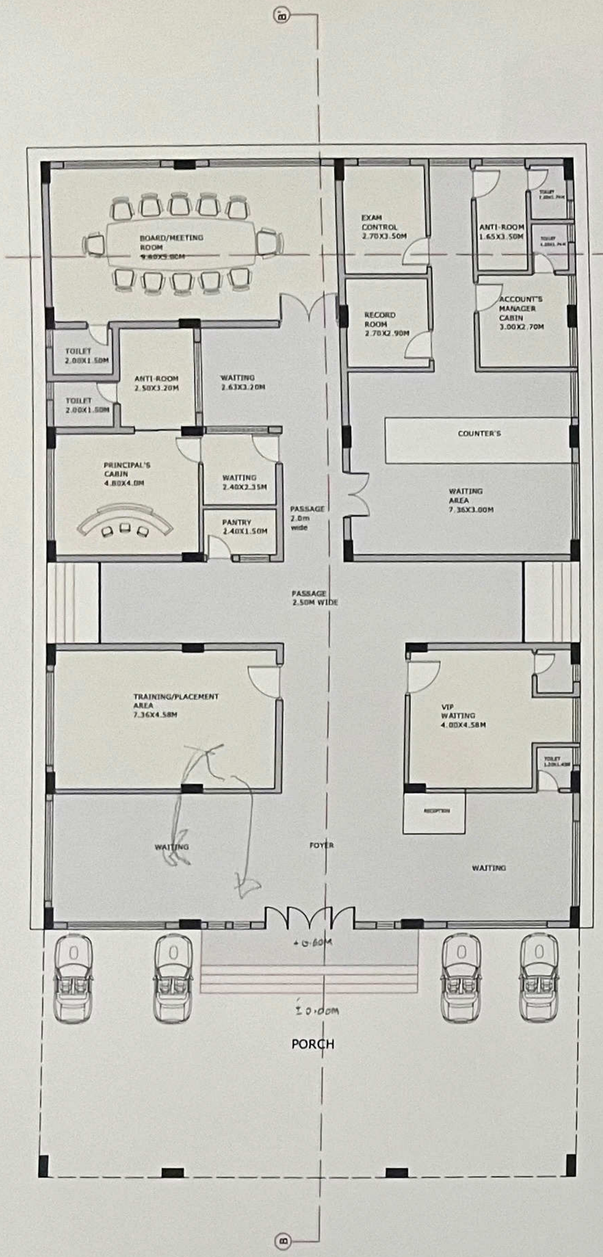

GROUND FLOOR PLAN

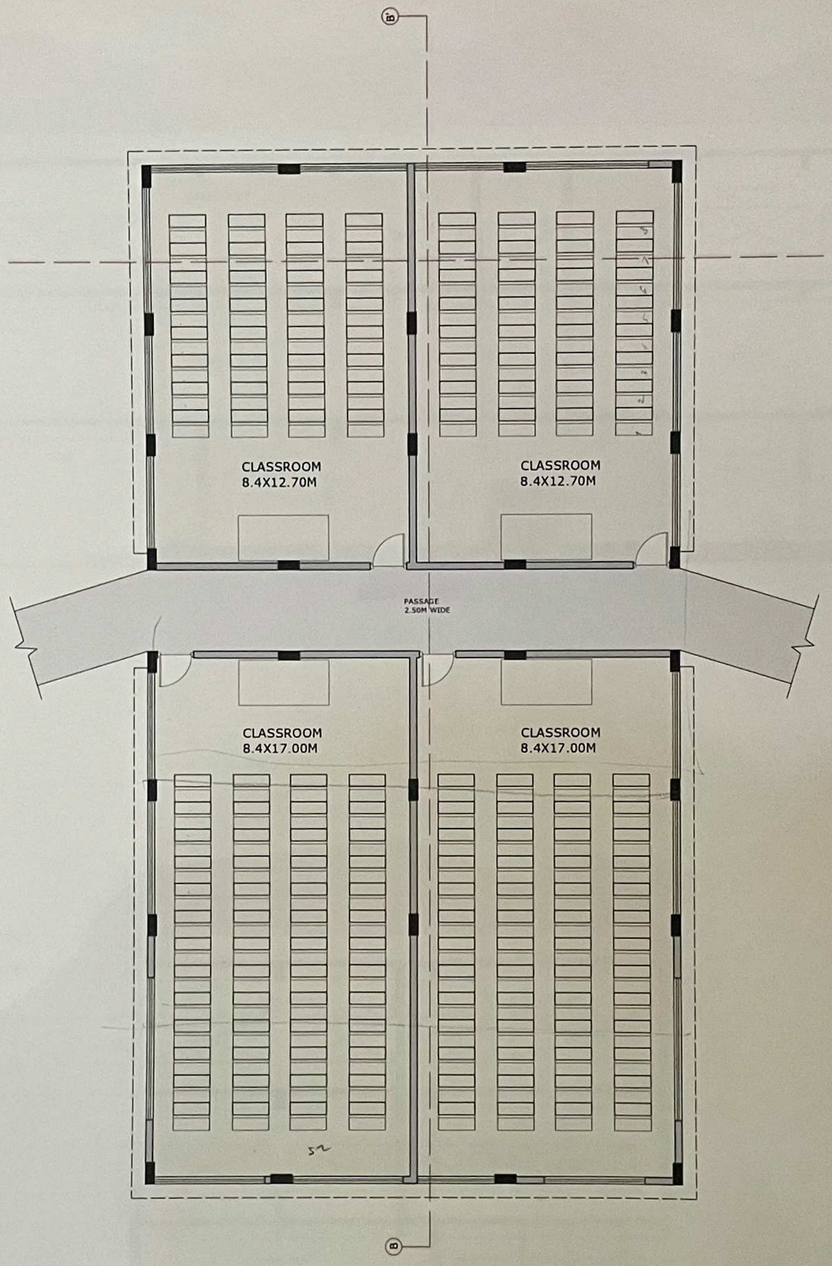

FIRST FLOOR PLAN

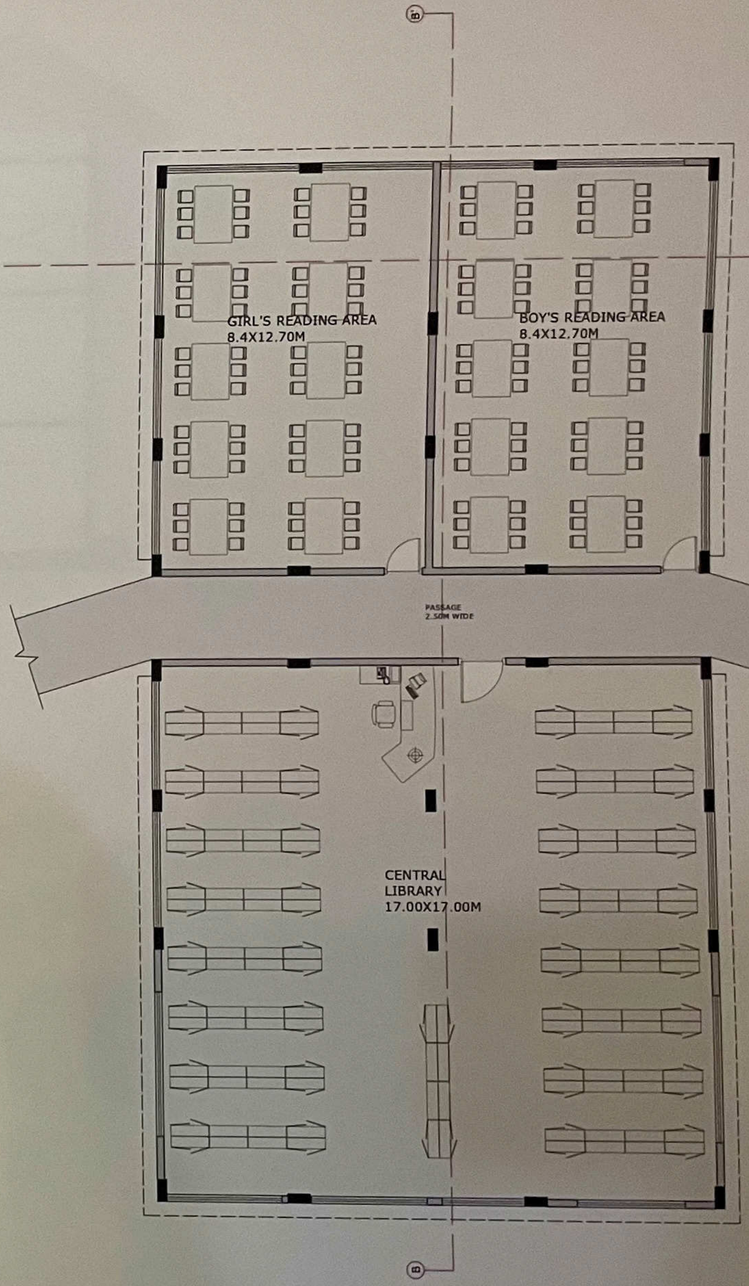


SECOND FLOOR PLAN


ADMINISTRATION PLANS

NORTH

ARCHITECTURAL DESIGN

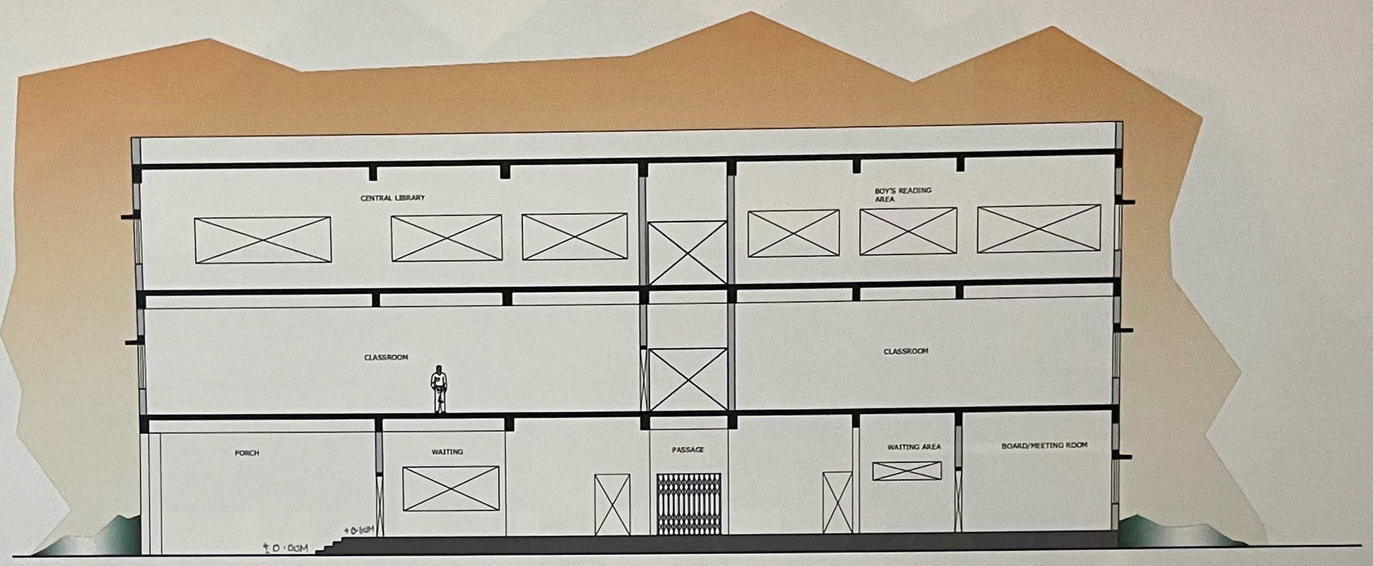

SECTION-BB'

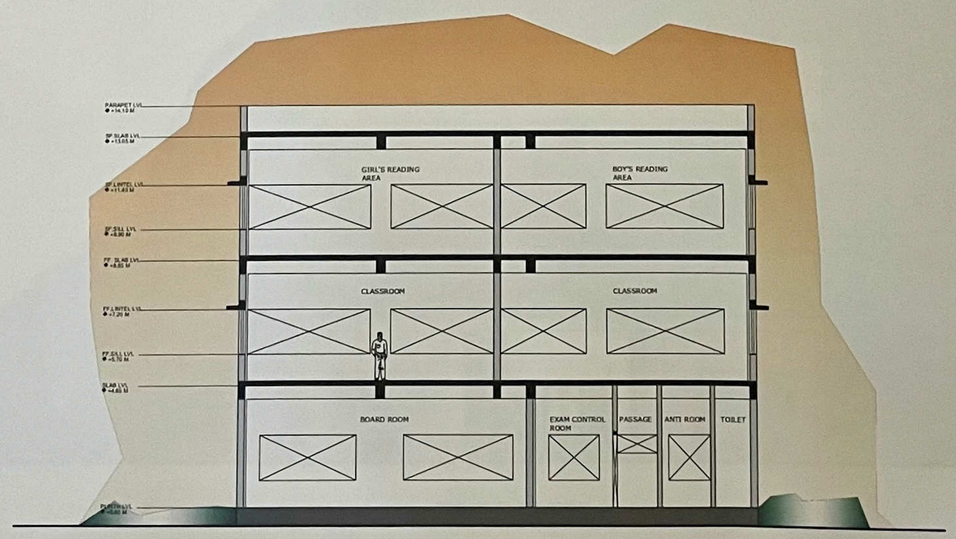


SECTION-AA'

ADMINISTRATION SECTIONS

NORTH

ARCHITECTURAL DESIGN

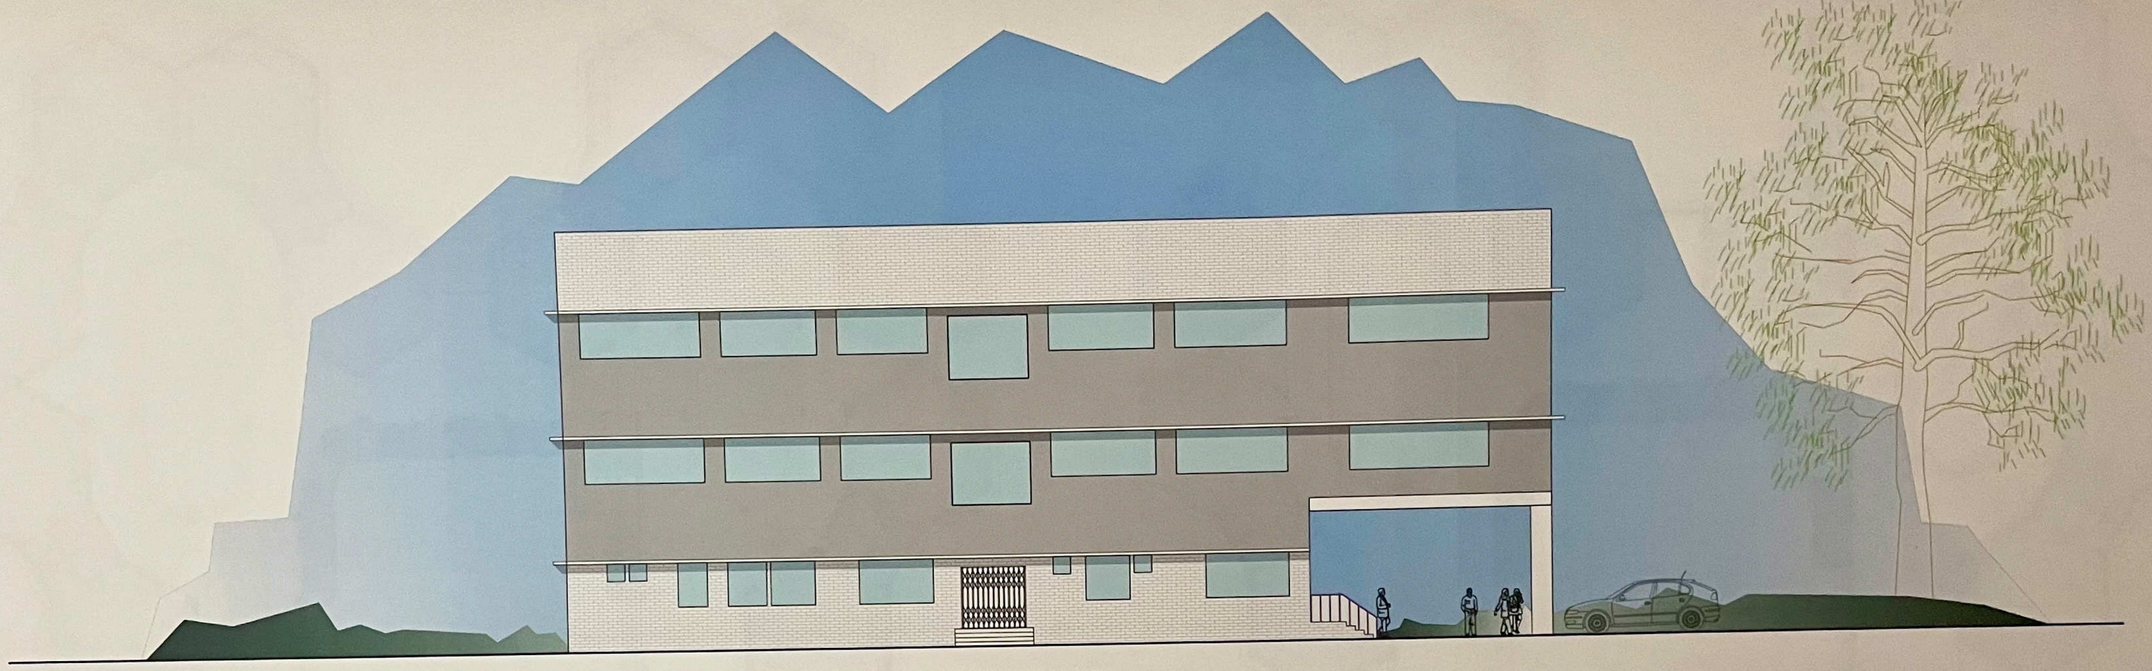

LEFT SIDE ELEVATION




FRONT ELEVATION

ADMINISTRATION ELEVATIONS


NORTH

N

ARCHITECTURAL DESIGN

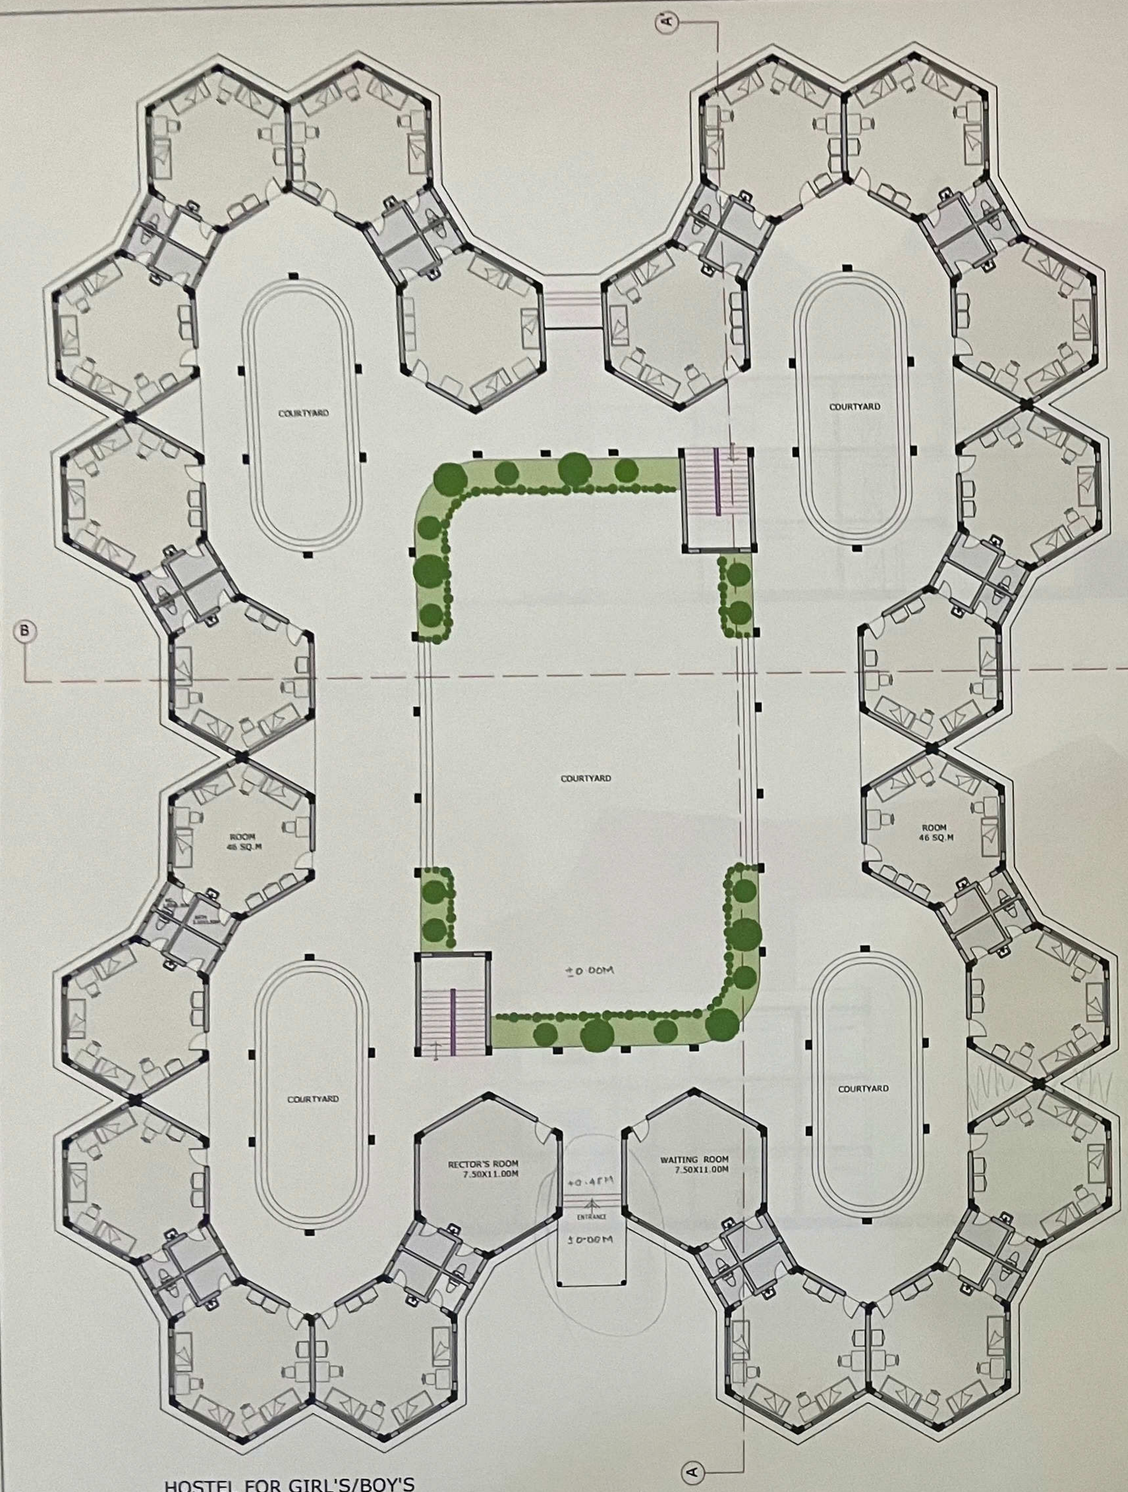

HOSTEL FOR GIRL'S/BOY'S
GROUND FLOOR PLAN

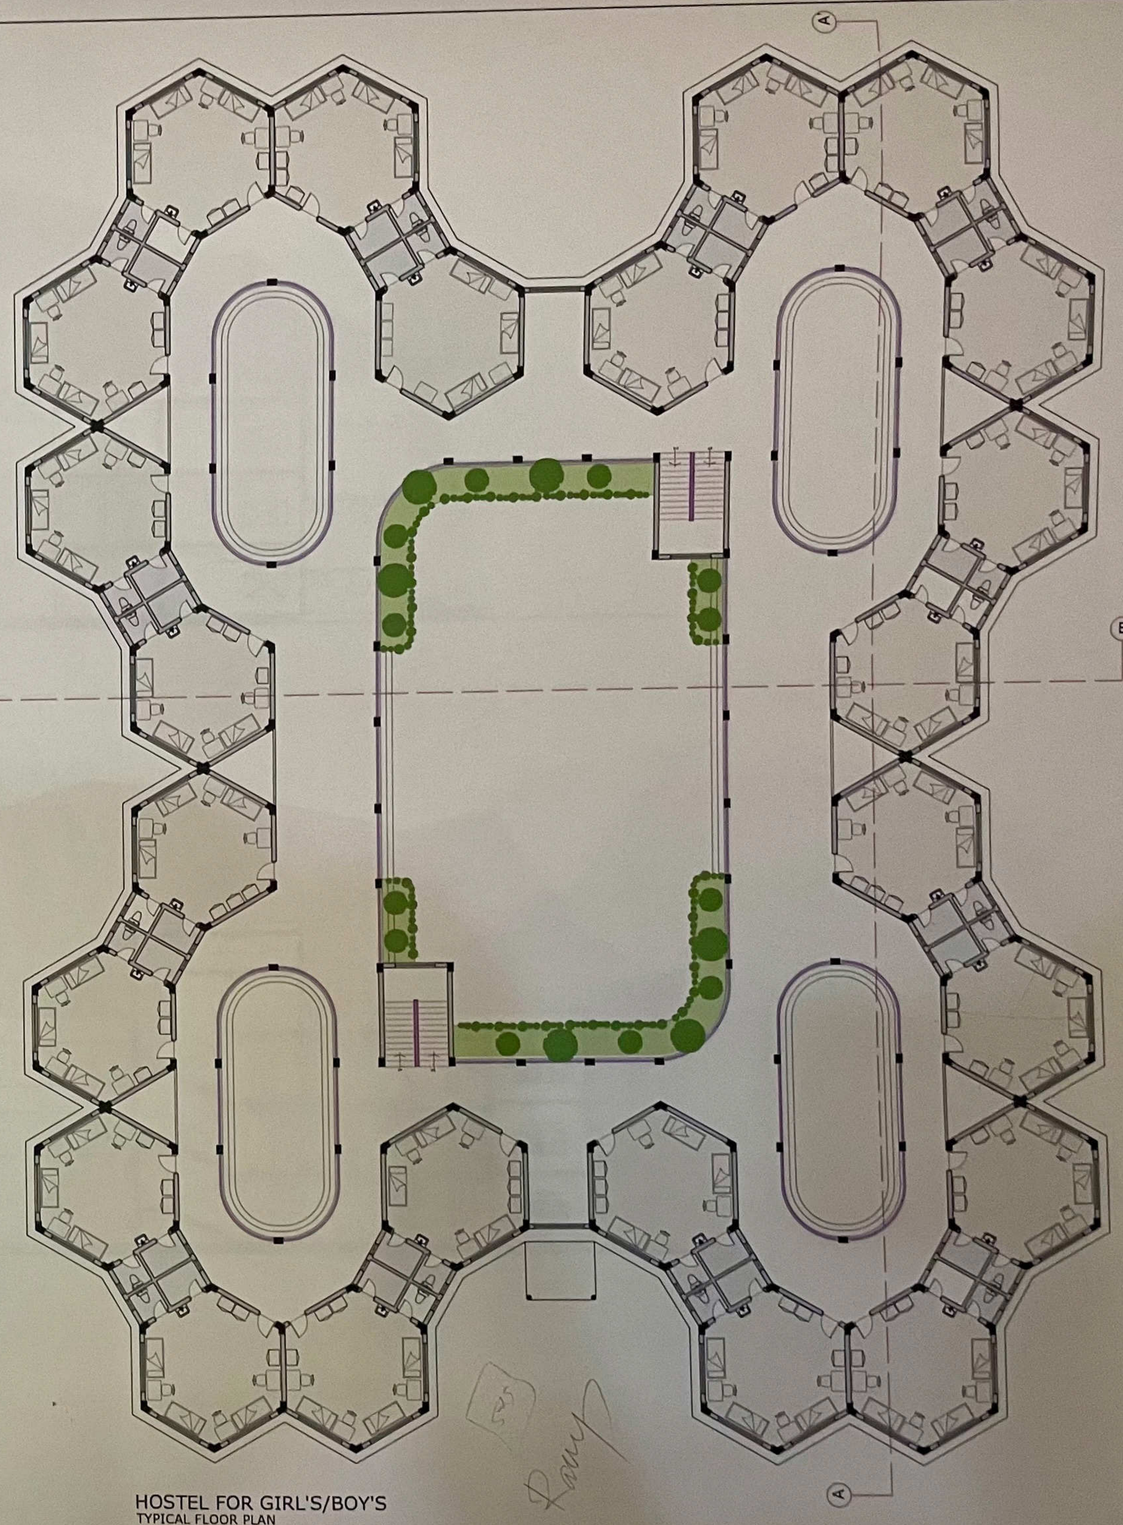


HOSTEL FOR GIRL'S/BOY'S
TYPICAL FLOOR PLAN


HOSTEL PLANS

NORTH

ARCHITECTURAL DESIGN

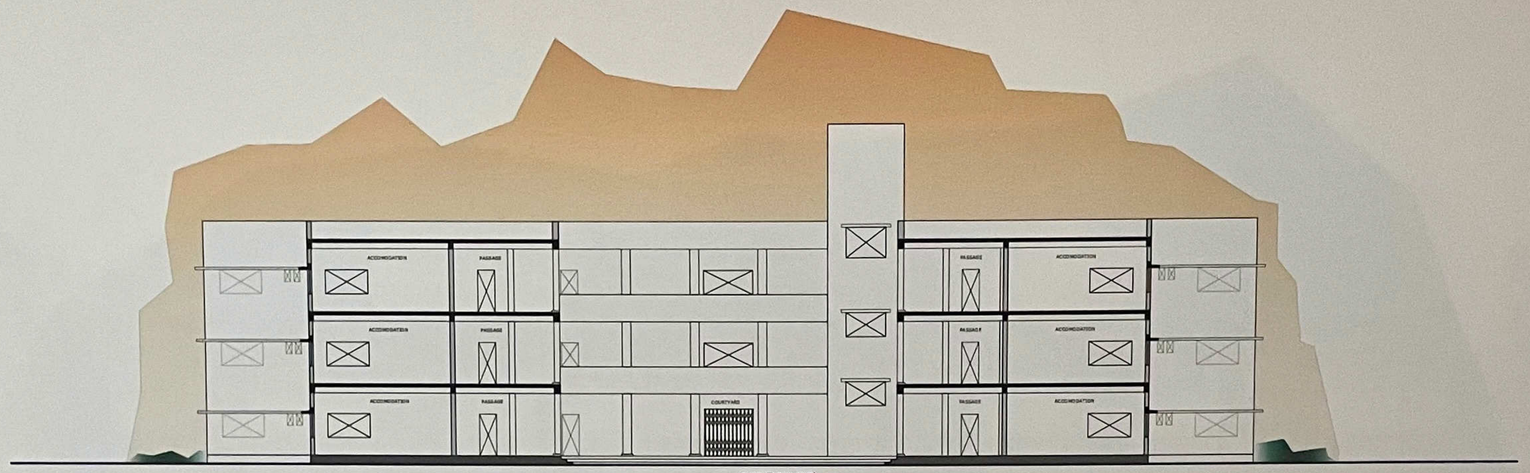

SECTION-BB'

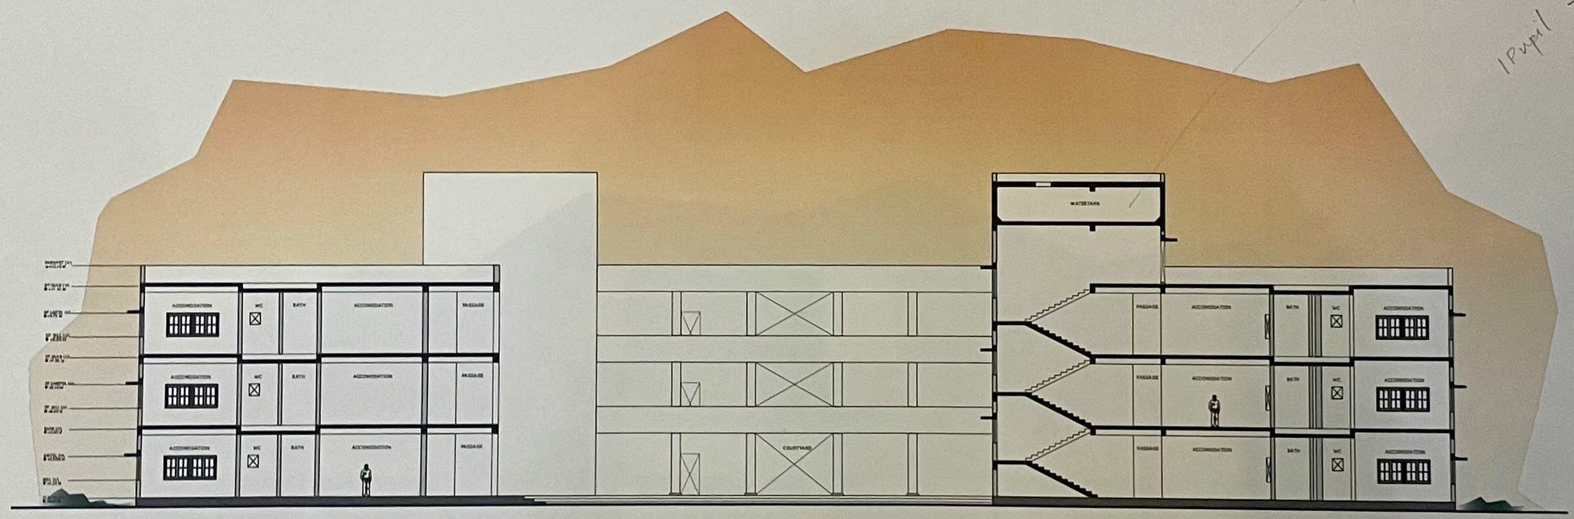


SECTION-AA'


HOSTEL SECTIONS

NORTH

ARCHITECTURAL DESIGN

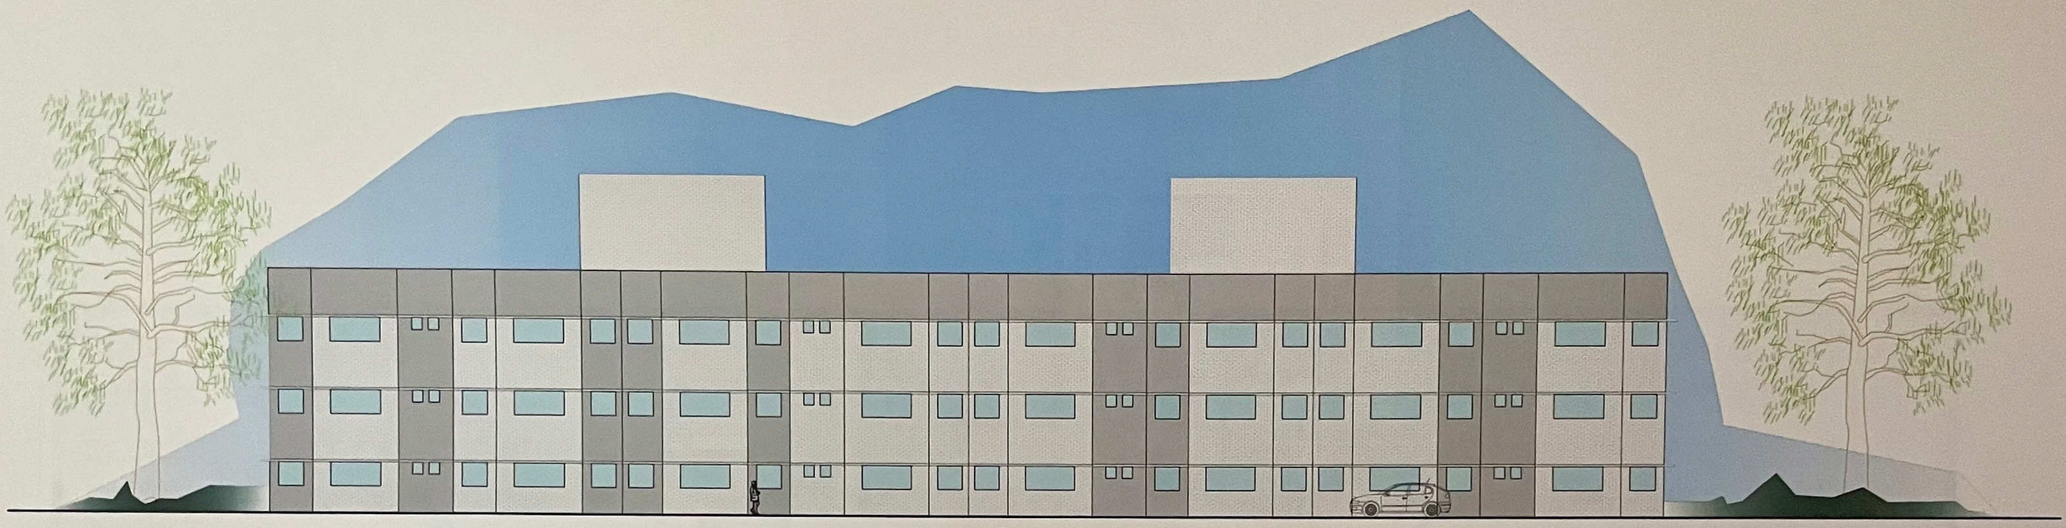

RIGHT SIDE ELEVATION

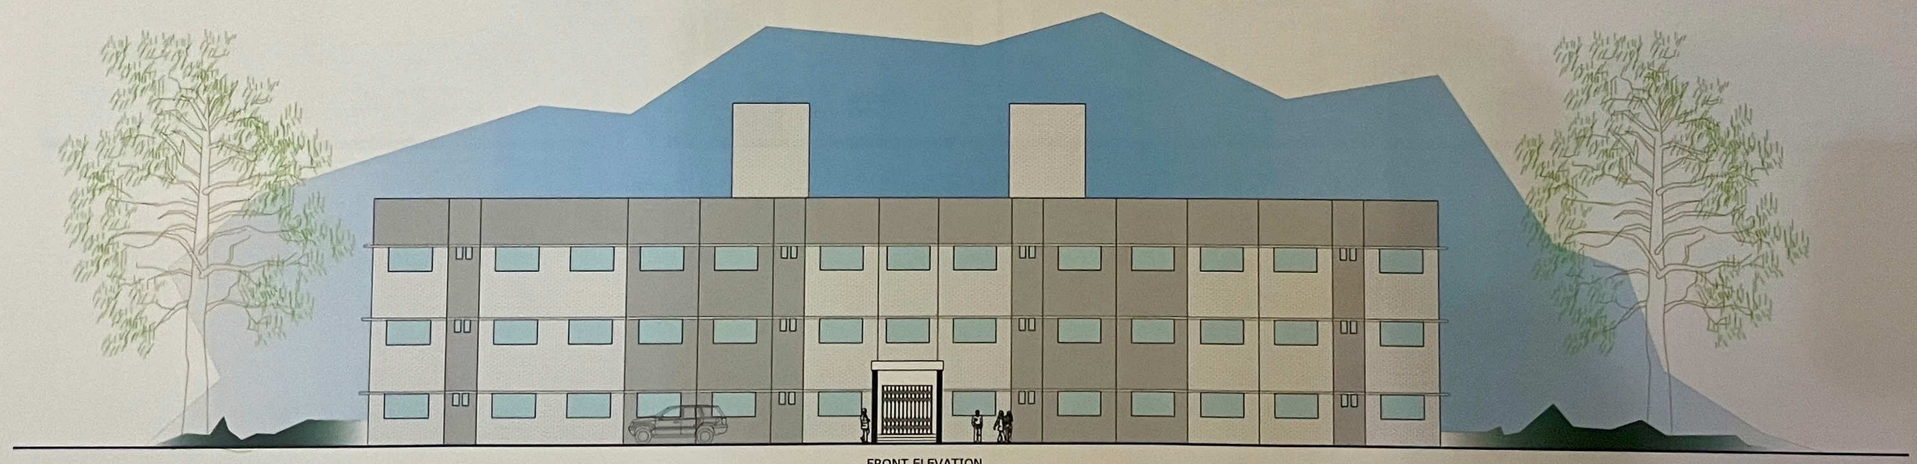


FRONT ELEVATION

HOSTEL ELEVATIONS

NORTH


ARCHITECTURAL DESIGN

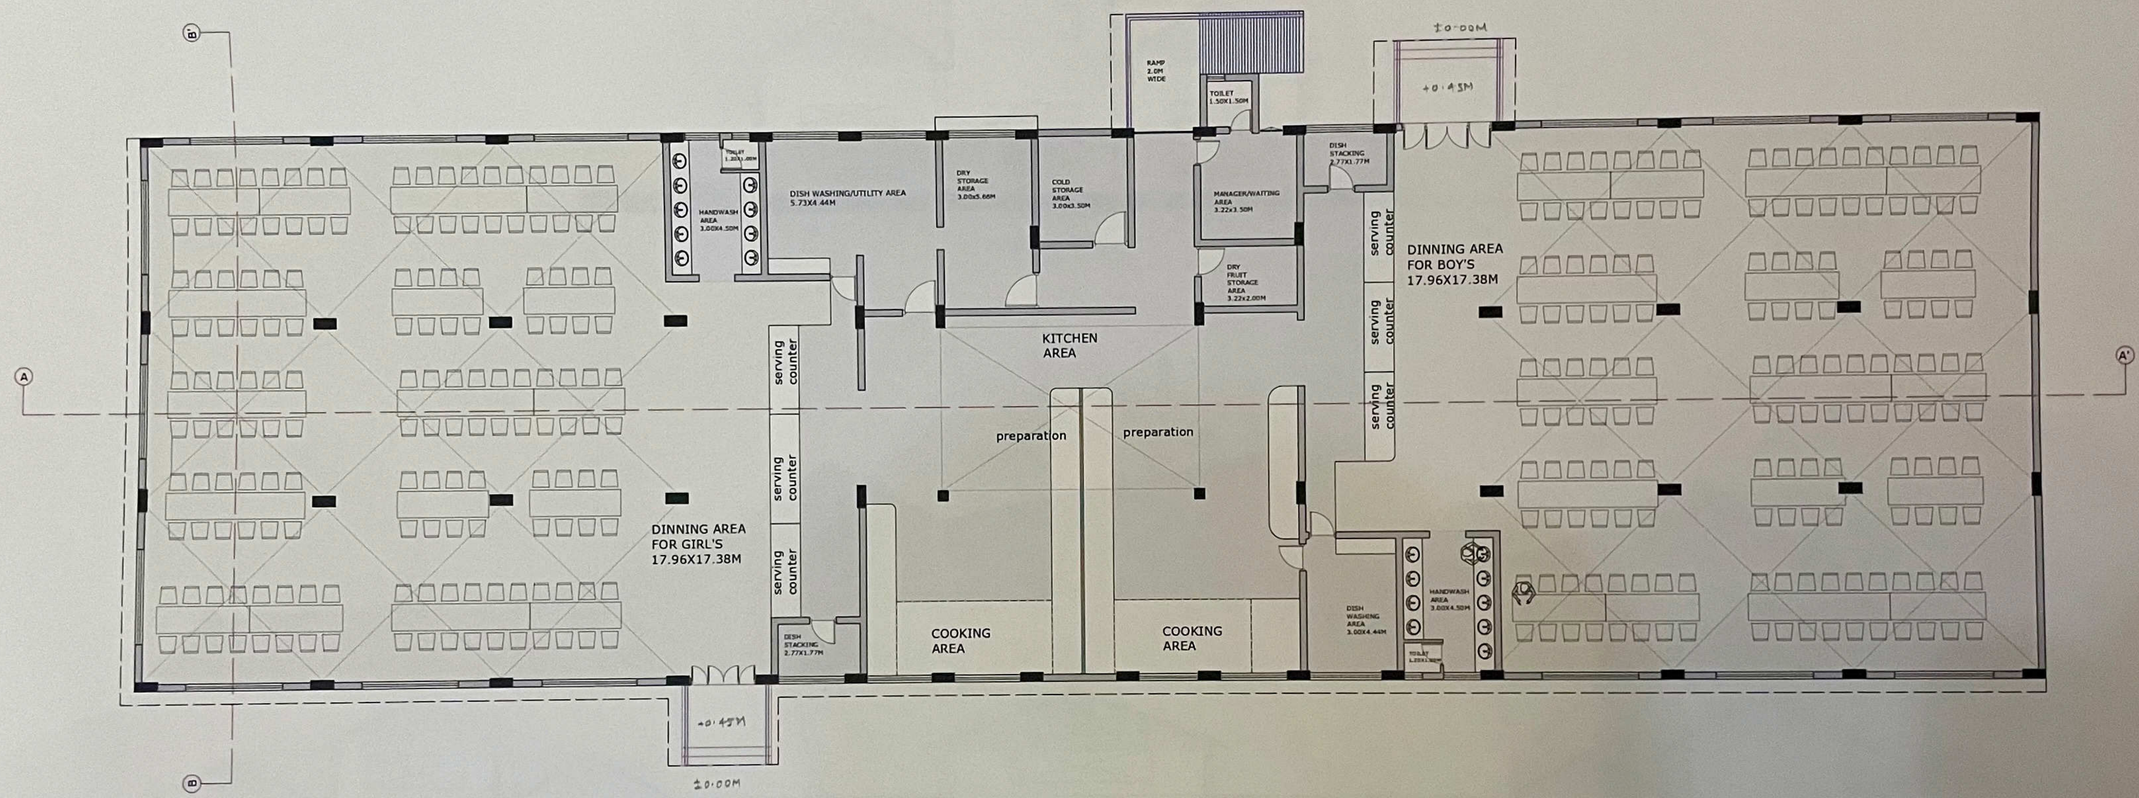


HOSTEL MESS PLAN

NORTH

ARCHITECTURAL DESIGN

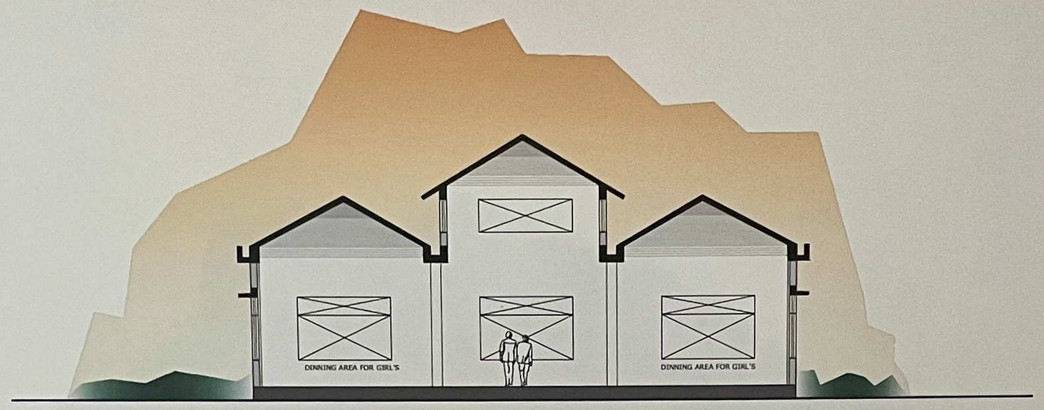

SECTION-BB'

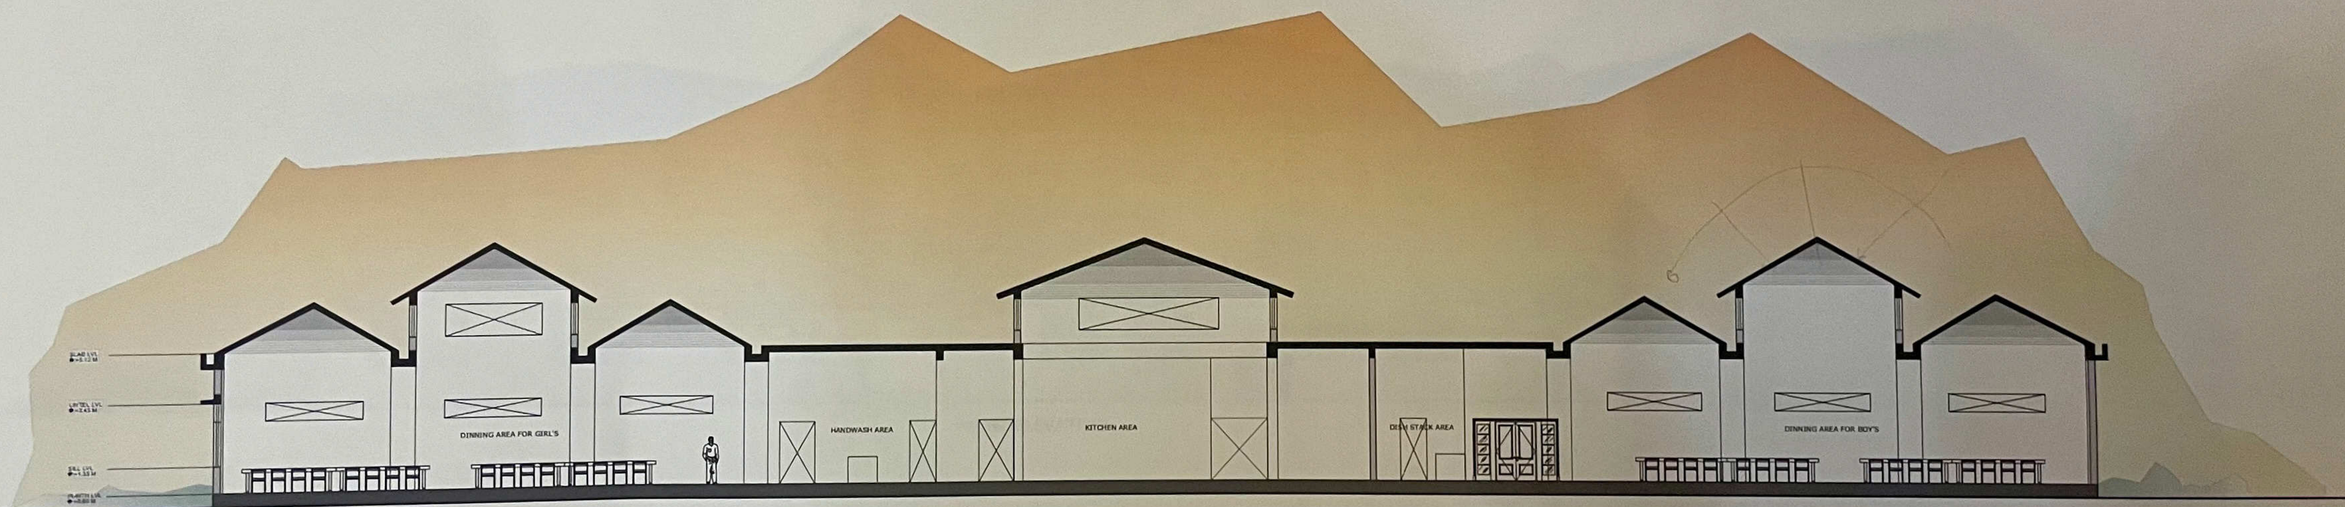


SECTION-AA'


HOSTEL MESS SECTIONS

NORTH

ARCHITECTURAL DESIGN

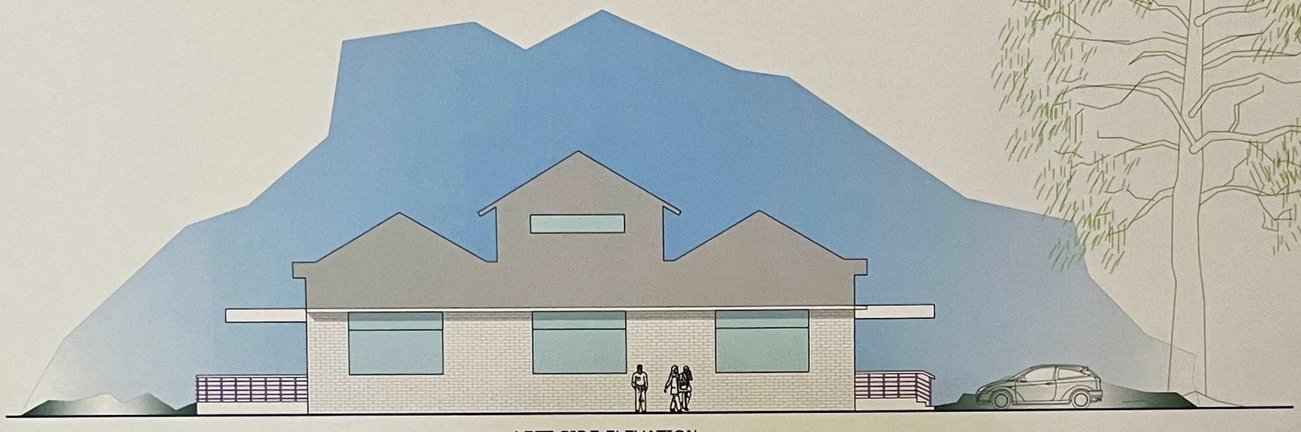

LEFT SIDE ELEVATION

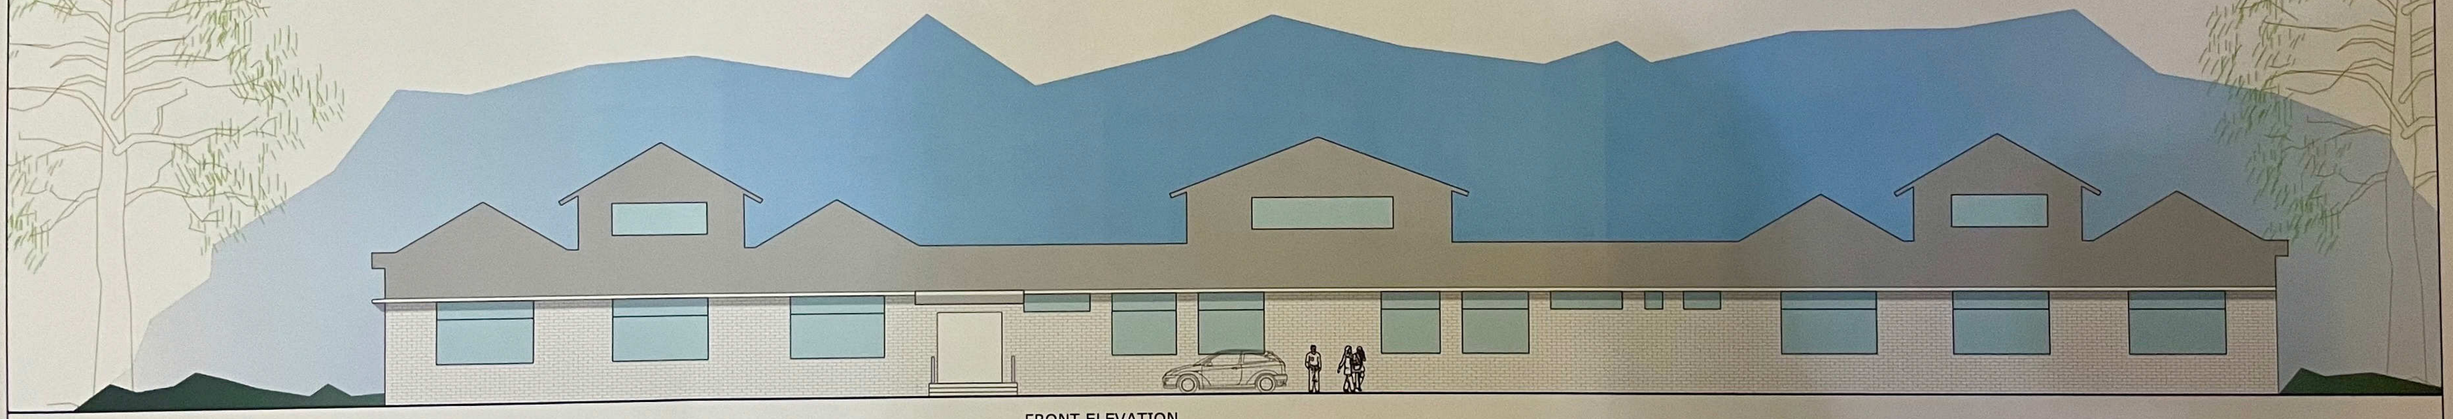

FRONT ELEVATION

HOSTEL MESS ELEVATIONS

NORTH

ARCHITECTURAL DESIGN